TRAFFIC SAFETY AND SIGNAGE COMMITTEE

Monday, November 7, 2022 @ 2:00pm

Agenda

OLD BUSINESS:

CRM22-000013
CEI, Jacoby Shy, jshy@ceieng.com

Request for mid-block crossing at SE 3rd Street for new mountain bike trail just 54 feet west of the greenway trail crossing (CITY U Project)

Minutes from 10/03/22: David Wright made a motion to table. The area in question currently has a proposed Greenway Crosswalk within 50'. The Committee would like time to review the area. The area is under Construction and not open to the public. Seconded by David Mills. Voice vote – motion approved.

CRM22-000016
Lisa McCool, lisamccool706@gmail.com

Request "NO PARKING" signs at SE 18th Street and SE P Street due to high school students parking on street and block trail and intersection.

AMENDED REQUEST From 10/03/22: Would like to request "NO PARKING BETWEEN 7:30AM TO 4:30PM MONDAY – FRIDAY" signage instead of "NO PARKING" which would not allow neighbors to have cars on street ever.

Minutes from 10/03/22: Ray Shastid made a motion to table. The Committee would like to reach out to the school for assistance prior to placing signage. Seconded by David Mills. Voice vote – motion approved.

CRM22-000018
Jenna Tinsley, jen@marknjen.com

Request for speed bumps/tables on Tunbridge between SW 2nd and SW 8th Street due to the increased speeds and curves in the road.

Minutes from 10/03/22: David Mills suggested Traffic Counts of Tunbridge to better determine the signage and speed limits needed. Item tabled until counts are in for review. Seconded by Tony Davis. Voice vote – motion approved.

NEW BUSINESS:

CRM22-000019
Muriel Garza, garza.muriel@gmail.com

Request for blinking crosswalk at NW A Street & Genesis, due to the kids crossing into Hidden Springs and the increase of local traffic.

CRM22-000020
JingJing Yu, jingjing.yu90@gmail.com

Request for speed bumps on SW B, SW 12th and Razorback (Razorback Addition), as the streets have become a cut-thru to avoid HWY 102 & Walton. There is also a proposed project (PRD) at SW A Street that will also increase traffic.

CRM22-000021
Jared Addison, jared@skylightcinemas.com

Request to close (4) parking spaces along SW A Street in front of Skylight Cinemas on November 12th from 8am to 3:30pm.

CRM22-000022
Michael Ramsey, mwramse@gmail.com

Request for "NO PARKING/TOW AWAY" signage along Cross Lane due to excess traffic from the new Coler Park.

CRM22-000023
Katelynn Morgan, kmorgan@ecologicaldg.com

Request for a Mid-Block Crossing for a new Large Scale Development (PRD22-0003) at SW A Street.

CRM22-000024
Hunter Garrison, hgarrison@bentonvillear.com

Presentation of a pilot project for bikeway signage at various locations in Bentonville:
SW TOWNVUD ROAD/BARN BALLEY ROAD
SW D (16TH TO 20TH), SW 20TH (E ST TO WALTON), SW E ST (18TH TO 20TH)
SW D ST (2ND TO GILMORE)

CRM22-000025
Hunter Garrison, hgarrison@bentonvillear.com

Presentation and approval of the amended Complete Bikeways Project PH5:
SE C ST, SE 18TH, SE J TO B'VILLE HS. PROJECT TO INCLUDE STRIPING, TAFFIC CALMING INCLUDING ZICLA ZIPPERS AND MINI-ROUNDABOUT @ SE 10TH.

CRM22-000026
Lavelle Sanders, lasanders@sandprop.com

Request for signage along SE S Street "NO THRU TRUCKS" due to the increase in 18-wheeler traffic in Bland Valley Estates.

CRM22-00002
Vacation Rentals, Inc, akrewson@vrinc.net

Request to close (2) public parking spaces along NE A Street @ Black Apple Community (310 NE Black Apple Ln.) due to Construction from 11/8/22 through 11/23/22.

MISCELLEAOUS:

Trakit Citizen Response Management "CRM"
Tracy Billings

Tracking TSS Agenda Items and Results
Reporting available
Linking to Projects/Permits (including FSE)
Assign to an Employee
Due Dates
Viewable on Workspace "My Task"

NEXT PROPOSED MEETING: December 5, 2022 @ 2pm

Traffic, Signage and Safety Agenda Request Form

Committee Meetings: First Monday of Each Month

City Contact: Tracy Billings
tbillings@bentonvillear.com
(479)696-0229

Name: Jacob Shy **Email:** jshy@ceieng.com

Address: 3108 SW Regency Pkwy Blvd, Bentonville AR **Phone Number:** 4794661766

☐ **Temporary Street Closure Request:** Reason or Name of Event, Dates & Times of Closure and Map of the Detour/Closure required.

*Prior to submitting application contact:
Capt. JustinThompson @ (479)271-3178 or Lt. Luke Rosebaugh @ (479)418-8610

Requires 90 days notice prior to the event date

☒ **Traffic Calming Request:** Signals, Signage, Trails and Crosswalks
*May require neighbor notifications

May require traffic study and/or neighbor notifications

City U Multi-Family Development plans have been updated to propose a mid-block crossing across SE 3rd Street, for a newly proposed mountain bike trail along the west side of town branch creek. Proposed mountain bike crossing will be located approximately 54' west of the previously approved greenway trail crossing. Bike/Ped. warning signs and crossing signs will be combined for both greenway and mountain bike crossings. The mountain bike and greenway crossings are separated to reduce conflict between uses. Proposed plan sheet for crossing is attached.

Find more information concerning Run Rules/Traffic Calming on the TRANSPORTATION PAGE @ **bentonvillear.com**

Applicant Signature:  2022.09.23 08:56:32-05'00' Date: _____

bike/ped crossing signs

proposed mountain bike crossing

advanced warning sign

advanced warning sign

bike/ped crossing signs

approximate location of proposed mountain bike trail

END 4" DASHED YELLOW LINE
STA:5+97.95

SLOPES IN ADA AREA SHALL NOT EXCEED 2% IN ANY DIRECTION

JB-1
LINE A-1
STA: 0+34.77

CI-19
LINE B-1
STA: 0+48.22

FES-18
LINE B-1
STA: 0+00.00

6+07

6+00

1+00

1+51

0+00

5+00

N24° 02' 55"W
9.667'

N17° 05' 31"W
0.434'

N28° 15' 05"W
35.232'

L=36.42, R=300.00
Δ=6.96

L=58.43, R=300.00
Δ=11.16

L=14.37, R=60.00
Δ=13.72

FG 1276.92

FG 1279.67

FG 1279.67

FG 1279.67

FG 1278.98

FG 1279.01

FG 1279.01

FG 1278.98

8.85'

ZONE 2

ZONE 1

1.4
S
FFE 1279.67
BFE 1276.00
508

2.1
S
FFE 1279.67
604

73A

73A

Traffic, Signage and Safety Agenda Request Form

Committee Meetings: First Monday of Each Month

City Contact: Tracy Billings
tbillings@bentonvillear.com
(479)696-0229

Name: Lisa McCool **Email:** LisaMcCool706@gmail.com

Address: 1808 SE 18th Street **Phone Number:** 479-268-8008

☐ **Temporary Street Closure Request:** Reason or Name of Event, Dates & Times of Closure and Map of the Detour/Closure required.

*Prior to submitting application contact:
Capt. JustinThompson @ (479)271-3178 or Lt. Luke Rosebaugh @ (479)418-8610

Requires 90 days notice prior to the event date

☒ **Traffic Calming Request:** Signals, Signage, Trails and Crosswalks
*May require neighbor notifications

May require traffic study and/or neighbor notifications

Students at the high school park along both sides of SE 18th where it meets P St. This forces traffic turning from P to 18th into the middle of the street with low/no visibility for oncoming traffic. I and many others must ride our bicycles through this intersection to get to the Greenway. This pinch point is honestly really dangerous. Can we get a 'no parking here to corner' sign, even just on one side of the road so there is room for both parties to safely navigate the intersection.

Find more information concerning Run Rules/Traffic Calming on the TRANSPORTATION PAGE @ **bentonvillear.com**

Applicant Signature: Lisa McCool Date: 9/22/2022

Traffic, Signage and Safety Agenda Request Form

Committee Meetings: First Monday of Each Month

City Contact: Tracy Billings
tbillings@bentonvillear.com
(479)696-0229

Name: Jenna Tinsley **Email:** jen@marknjen.com

Address: 213 Tunbridge Dr. Bentonville, AR 72712 **Phone Number:** 214-493-6979

☐ **Temporary Street Closure Request:** Reason or Name of Event, Dates & Times of Closure and Map of the Detour/Closure required.

*Prior to submitting application contact:
Capt. JustinThompson @ (479)271-3178 or Lt. Luke Rosebaugh @ (479)418-8610

Requires 90 days notice prior to the event date

☑ **Traffic Calming Request:** Signals, Signage, Trails and Crosswalks
*May require neighbor notifications

May require traffic study and/or neighbor notifications

I would like to request speed humps to be put in on Tunbridge Dr. between SW Second St. and SW Eighth St due to safety concerns. Drivers use Tunbridge Dr. at a cut-through between 2nd St. + 8th St. the majority of drivers drive very fast. Because of the curves in the road, it's difficut for drivers to see children playing and children to see the cars, and because of how fast the cars are going, neither group may see one another before it's too late. Our neighborhood would love something put in to slow the cars down and deter drivess from using our street as a cut-through.

Find more information concerning Run Rules/Traffic Calming on the TRANSPORTATION PAGE @ **bentonvillear.com**

Applicant Signature: Jenna Tinsley Date: 09/27/2022

Traffic, Signage and Safety Agenda Request Form
Committee Meetings: First Monday of Each Month

City Contact: Tracy Billings
tbillings@bentonvillear.com
(479)696-0229

Name: Muriel Garza **Email:** garza.muriel@gmail.com

Address: 2511 NW. Linebarger Ln. **Phone Number:** 281-703-4102

☐ **Temporary Street Closure Request:** Reason or Name of Event, Dates & Times of Closure and Map of the Detour/Closure required.

*Prior to submitting application contact:
Capt. JustinThompson @ (479)271-3178 or Lt. Luke Rosebaugh @ (479)418-8610

Requires 90 days notice prior to the event date

☑ **Traffic Calming Request:** Signals, Signage, Trails and Crosswalks
*May require neighbor notifications

May require traffic study and/or neighbor notifications

Blinking Crosswalk @ NWA & Genesis.
lots of kiddos use this point to cross into Hidden Springs. Currently has a sign, that ironically was run over in September of 2022.
Traffic ~~Signs~~ Speeds on 'A' Street @ this point.

Find more information concerning Run Rules/Traffic Calming on the TRANSPORTATION PAGE @ **bentonvillear.com**

Applicant Signature: Muriel Garza Date: 10.3.22

Traffic, Signage and Safety Agenda Request Form

Committee Meetings: First Monday of Each Month

City Contact: Tracy Billings
tbillings@bentonvillear.com
(479)696-0229

Name: Jingjing Yu **Email:** jingjing.yu90@gmail.com

Address: 1207 SW B St., Bentonville, AR, 72712 **Phone Number:** 985.212.7412

☐ **Temporary Street Closure Request:** Reason or Name of Event, Dates & Times of Closure and Map of the Detour/Closure required.

*Prior to submitting application contact:
Capt. JustinThompson @ (479)271-3178 or Lt. Luke Rosebaugh @ (479)418-8610

Requires 90 days notice prior to the event date

☒ **Traffic Calming Request:** Signals, Signage, Trails and Crosswalks
*May require neighbor notifications

May require traffic study and/or neighbor notifications

I would like to request speed bumps on SW B street, SW 12th st, and Razorback Drive as people speed through our neighborhood to avoid 14th/walton light. This ensures safety of the residents including children in the neighborhood. As I understand there is a PRD proposal on A street which undoubtedly will only increase traffic in this neighborhood.

Find more information concerning Run Rules/Traffic Calming on the TRANSPORTATION PAGE @ **bentonvillear.com**

Applicant Signature: Jingjing Yu Date: 10/19/22

Traffic, Signage and Safety Agenda Request Form

Committee Meetings: First Monday of Each Month

City Contact: Tracy Billings
tbillings@bentonvillear.com
(479)696-0229

Name: Jared Addison / Skylight Cinema **Email:** jared@skylightcinemas.com

Address: 350 SW A. street **Phone Number:** (512) 924-7451 (m)

☐ **Temporary Street Closure Request:** Reason or Name of Event, Dates & Times of Closure and Map of the Detour/Closure required.

*Prior to submitting application contact:
Capt. JustinThompson @ (479)271-3178 or Lt. Luke Rosebaugh @ (479)418-8610

Requires 90 days notice prior to the event date

☒ **Traffic Calming Request:** Signals, Signage, Trails and Crosswalks - Coned public parking spots (4 total)
*May require neighbor notifications

May require traffic study and/or neighbor notifications

Need parking spots on NE side of Building coned off for private A List celebrity Access.

Dates: Oct 19th
Nov. 12th

Find more information concerning Run Rules/Traffic Calming on the TRANSPORTATION PAGE @ **bentonvillear.com**

Applicant Signature: Jared Addison Date: 10/14/2022


SW A St
SW A St
SW A St
Skylight Cinemas
SW 4th St
SW 4th St
SW 4th St

Traffic, Signage and Safety Agenda Request Form

Committee Meetings: First Monday of Each Month

City Contact: Tracy Billings
tbillings@bentonvillear.com
(479)696-0229

Name: Mike Ramsey **Email:** mwramsey@gmail.com

Address: 301 Cross lane Bentonville **Phone Number:** 479 366 6044

☐ **Temporary Street Closure Request:** Reason or Name of Event, Dates & Times of Closure and Map of the Detour/Closure required.

*Prior to submitting application contact:
Capt. JustinThompson @ (479)271-3178 or Lt. Luke Rosebaugh @ (479)418-8610

Requires 90 days notice prior to the event date

☒ **Traffic Calming Request:** Signals, Signage, Trails and Crosswalks
*May require neighbor notifications

May require traffic study and/or neighbor notifications

I live at 301 Cross Lane - The street past 2500 NW Grove Lane - My House is the First one on the Corner - We need a no Parking Sign + a Tow sign - Our quiet street has Turned into a night-mare when people looking for coler Park Park + Turn in my Driveway - Help

Find more information concerning Run Rules/Traffic Calming on the TRANSPORTATION PAGE @ **bentonvillear.com**

Applicant Signature: Mike Ramsey Date: 10-17-22

Traffic, Signage and Safety Agenda Request Form

Committee Meetings: First Monday of Each Month

City Contact: Tracy Billings
tbillings@bentonvillear.com
(479)696-0229

Name: Ecological Design Group **Email:** kmorgan@ecologicaldg.com

Address: 216 W Birch St Rogers, AR **Phone Number:** 918-399-3717

☐ **Temporary Street Closure Request:** Reason or Name of Event, Dates & Times of Closure and Map of the Detour/Closure required.

*Prior to submitting application contact:
Capt. JustinThompson @ (479)271-3178 or Lt. Luke Rosebaugh @ (479)418-8610

Requires 90 days notice prior to the event date

☒ **Traffic Calming Request:** Signals, Signage, Trails and Crosswalks
*May require neighbor notifications

May require traffic study and/or neighbor notifications

Ecological Design Group is proposing a Rectangular Rapid Flashing Beacon (RRFB) w/ pushbutton actuation controlled mid-block crossing along SW A St. This mid-block crossing will connect the two properties that are associated with the upcoming Large Scale Development. The mid-block crossing will consist of 4 RRFB w pushbutton actuation and a 12' wide refuge island for pedestrian safety. This refuge island has the additional benefit of being a traffic calming measure which would naturally slow vehicles down by the need to drive between two vertical curbs. Please see the attached exhibits for proposed design and the City of Bentonville detail RRFB-PUSH-1.1

Find more information concerning Run Rules/Traffic Calming on the TRANSPORTATION PAGE @ **bentonvillear.com**

Applicant Signature: _____ Date: 10/21/2022



PROPOSED LEGEND

1. 11' DRIVE LANE
2. 12' TWO-WAY LEFT TURN LANE
3. PAVEMENT STRIPING & MARKINGS
4. ON-STREET PARALLEL PARKING
5. MID BLOCK CROSSING WITH FLASHING BEACON
6. 12' WIDE CONCRETE SIDEWALK


NOTE:
ROW IMPROVEMENTS MAY CHANGE THROUGH COORDINATION WITH COB ENGINEERING DEPARTMENT AND CITY BOND PROJECTS

1" = 60'

A STREET OVERALL TRAFFIC EXHIBIT


MAIN & A STREET MIXED USE DOWNTOWN BENTONVILLE, AR

E | D | G

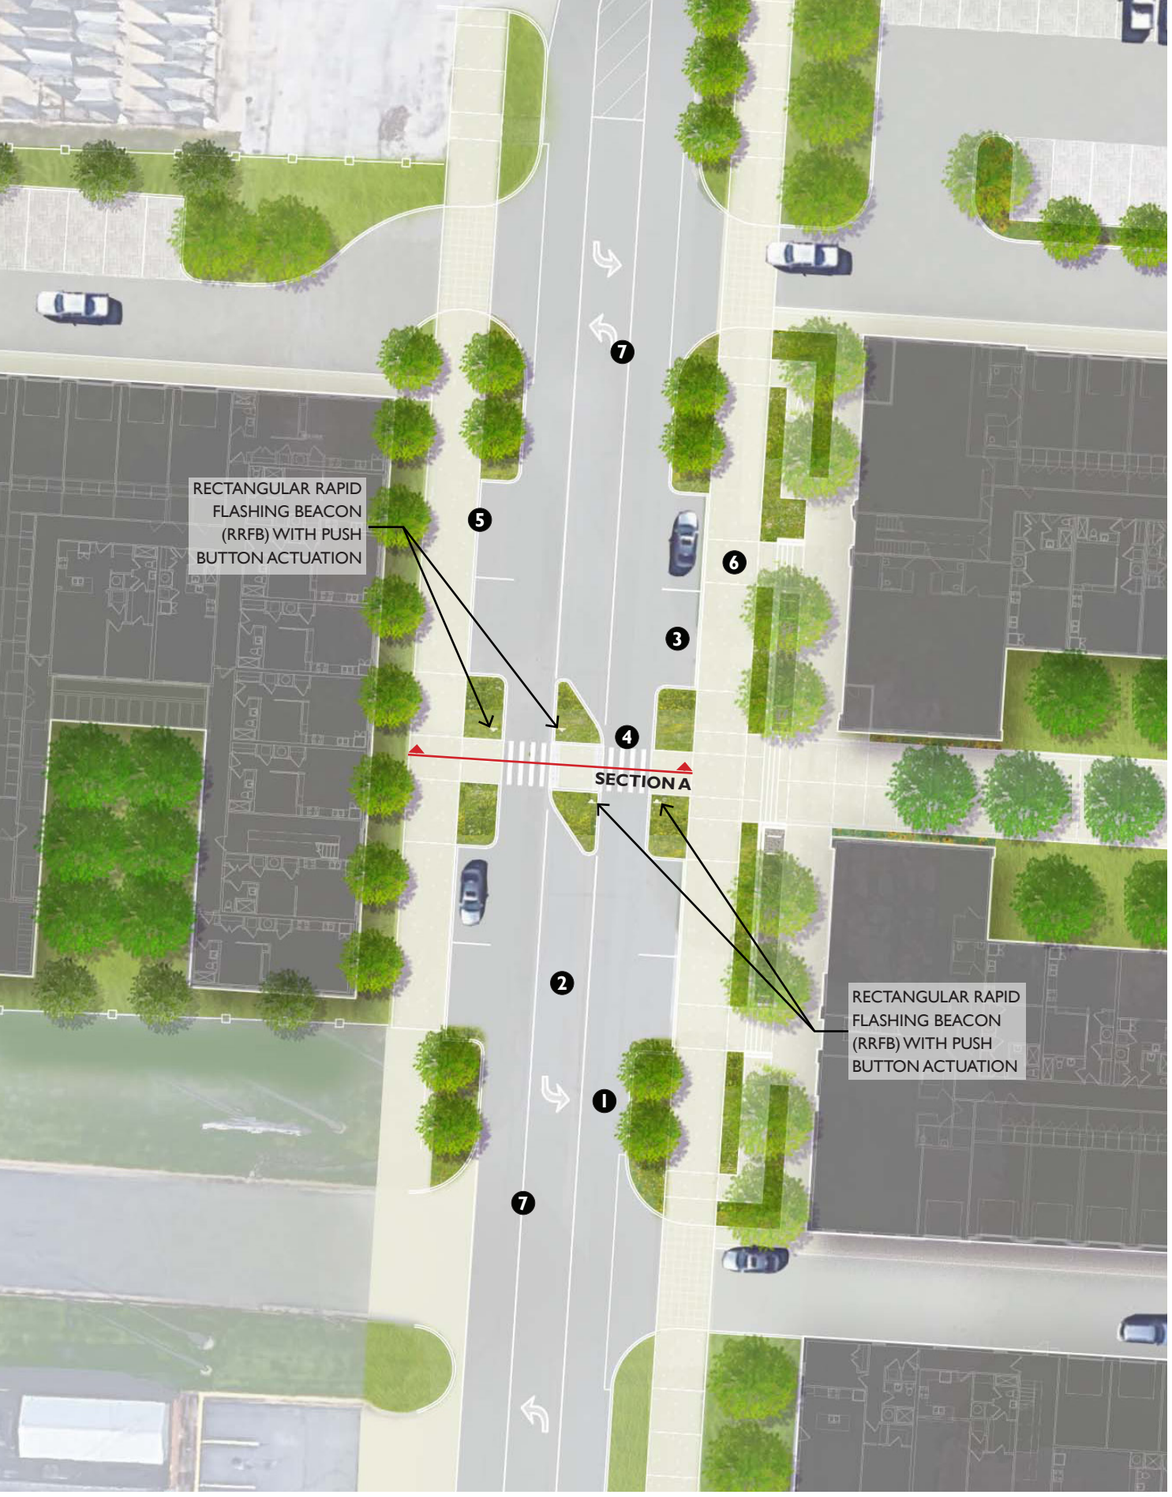

PROPOSED LEGEND

1. 11' DRIVE LANE
2. 12' TWO-WAY LEFT TURN LANE
3. ON-STREET PARALLEL PARKING
4. CROSSWALK STRIPING
5. STANDARD CURB AND GUTTER
6. 12' WIDE CONCRETE SIDEWALK
7. PAVEMENT STRIPING & MARKINGS

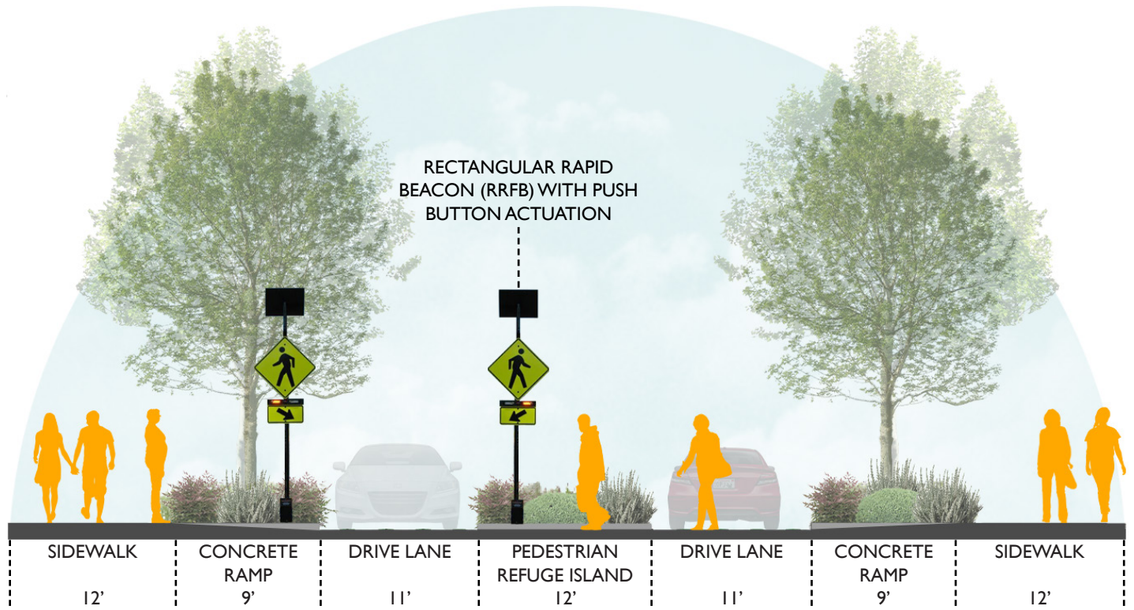

SECTION A

A STREET TRAFFIC ENLARGEMENT PLAN AND SECTION

*OBTAIN FREE ENERGY BALANCE REPORT DIRECTLY FROM CARMANAH AT: HTTPS://CARMANAHTRAFFIC.COM/REQUEST-ENERGY-BALANCE-REPORT-EBR/ OR CALL 1-877-722-8877 TO DETERMINE PROPER SOLAR ENGINE SIZING.


**DENOTES SIGN OPTIONS AS SHOWN BELOW AS APPROVED BY THE CITY OF BENTONVILLE



FRONT VIEW
W11-15 - (FYG) (IF REQUIRED)
COMBINED BIKE-PED SIGN
N.T.S.



FRONT VIEW
S1-1 - (FYG) (IF REQUIRED)
SCHOOL ZONE SIGN
N.T.S.

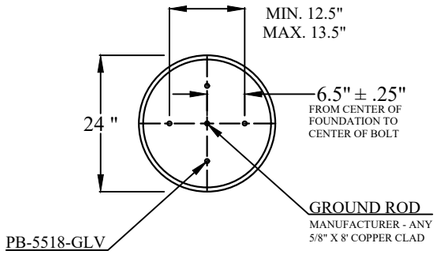

TOP VIEW
RRFB FOUNDATION BOLT PATTERN
N.T.S.


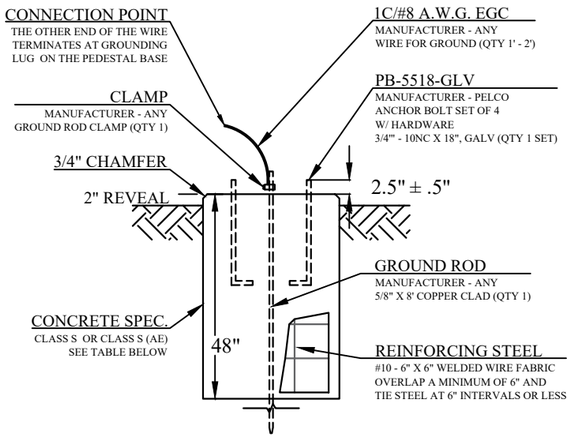


TABLE 802-1 - ARDOT SPECIFICATION (2014 ED.)		
CHARACTERISTIC	CLASS S	CLASS S (AE)
MIN. STRENGTH (PSI)	3500	4000
MIN. CEMENT (BAGS/CY)	6.50	6.50
MAX WATER (GAL/BAG)	5.50	5.00
SLUMP RANGE (IN.)	1" TO 4"	1" TO 4"
AIR CONTENT (%)	----	6 ± 2

SIDE VIEW
RRFB FOUNDATION WITH GROUND
N.T.S.

ALL REQUESTS TO USE PASSIVE DETECTION SHALL BE REVIEWED AND APPROVED BY THE TRANSPORTATION DEPARTMENT.

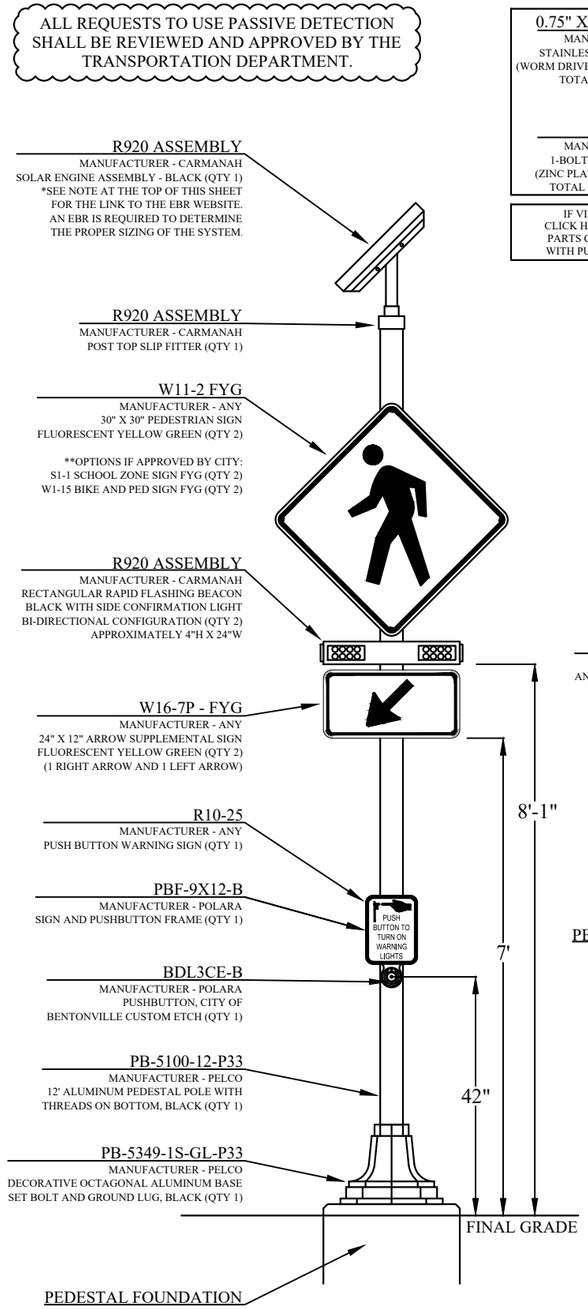


FRONT VIEW
RRFB W/ PUSHBUTTON ACTUATION
N.T.S.

0.75" X 0.030" MIN BAND (1)
MANUFACTURER - PELCO
STAINLESS STEEL BAND (TYPICAL)
(WORM DRIVE HOSE CLAMPS ACCEPTABLE)
TOTAL BAND QUANTITY - 6

US-8120-31 (2)
MANUFACTURER - PELCO
1-BOLT FLARED LEG BRACKET
(ZINC PLATED) WITH FIBER WASHER
TOTAL BRACKET QUANTITY - 8

IF VIEWING ON A DEVICE, CLICK HERE TO DOWNLOAD THE PARTS CATALOG FOR THE RRFB WITH PUSHBUTTON ACTUATION

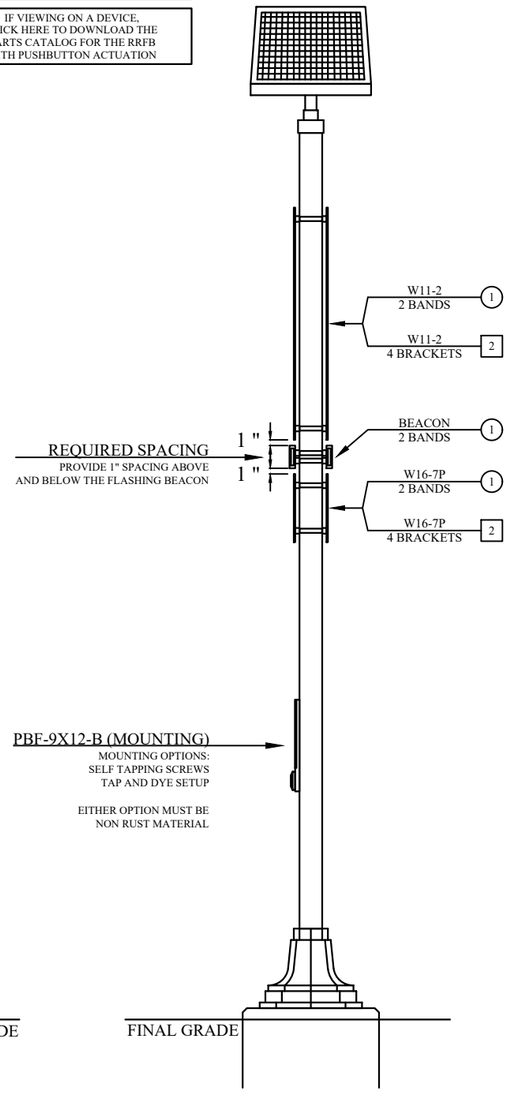

SIDE VIEW
RRFB W/ PUSHBUTTON ACTUATION
N.T.S.

GENERAL NOTES:
- THE CITY OF BENTONVILLE SPECIFICATIONS, ORDINANCES AND STANDARDS SHALL GOVERN UNLESS APPROVED IN WRITING BY THE CITY ENGINEER.
- UNLESS APPROVED BY LARGE SCALE DEVELOPMENT OR PRELIMINARY PLAT, ALL WORK WITHIN THE CITY OF BENTONVILLE RIGHT OF WAY SHALL NEED THE PROPER PERMIT.
- IF WORK IS BEING PERFORMED IN ARDOT RIGHT OF WAY, A COPY OF THE PERMIT AND REQUIREMENTS SHALL BE SUBMITTED TO THE CITY OF BENTONVILLE TRANSPORTATION OFFICE.
- TO SCHEDULE AN INSPECTION OR TEST WITH THE CITY OF BENTONVILLE TRANSPORTATION DEPARTMENT, INSPECTIONS MUST BE CALLED IN BY THE ENGINEER OF RECORD 24 HOURS IN ADVANCE BEFORE 10AM FOR AN INSPECTION THE FOLLOWING DAY. CALL (479) 271-3168 TO SCHEDULE AN INSPECTION.
- THE ENGINEER OF RECORD MUST CERTIFY THAT THE RRFB WAS CONSTRUCTED AND INSTALLED PER PLAN. IF WARRANTED, AN ENGINEERING ESTIMATE FOR THE COST OF CONSTRUCTION SHALL BE SUBMITTED AND A MAINTENANCE BOND SHALL BE SUPPLIED.
- EQUIPMENT AND MATERIAL SUBMITTALS AND A TRAFFIC CONTROL PLAN WILL BE REQUIRED AND SHALL BE APPROVED BEFORE ANY CONSTRUCTION BEGINS.
- ALL TRAFFIC CONTROL DEVICES USED ON ROAD CONSTRUCTION SHALL CONFORM TO MUTCD, LATEST EDITION, AND TO THE STANDARD HIGHWAY SIGNS, LATEST EDITION, OR AS APPROVED BY THE FEDERAL HIGHWAY ADMINISTRATION.
- CONTRACTOR SHALL LOCATE THEIR OWN LAYDOWN YARD. CONTRACTOR SHALL PROVIDE PERIMETER BMP'S ON THE DOWNSTREAM SIDE OF THE LAYDOWN AREA.

SITE NOTES:
- THE CONTRACTOR SHALL BE SOLELY AND COMPLETELY RESPONSIBLE FOR CONDITIONS OF THE JOB SITE, INCLUDING SAFETY OF ALL PERSONS AND PROPERTY DURING ALL PHASES OF CONSTRUCTION. THIS REQUIREMENT SHALL APPLY CONTINUOUSLY AND SHALL NOT BE LIMITED TO CONSTRUCTION PHASES OF THE PROJECT.
- CONTRACTOR ASSUMES ALL LIABILITY IF ANY ACCIDENTS OR INJURIES OCCUR DUE TO EQUIPMENT BEING TURNED ON PREMATURELY OR BEFORE ALL PEDESTRIAN ACCESSES ARE IN PLACE AND FINALLY CONSTRUCTED.
- CONTRACTOR SHALL COORDINATE AND COMPLY WITH ALL UTILITY COMPANIES INVOLVED IN THE PROJECT AND PAY ALL REQUIRED FEES AND COSTS.
- ALL DISTURBED AREAS AND SLOPES SHALL BE GRADED SMOOTH, RECEIVE 4" OF TOP SOIL AND SOD. NO FINISHED GRADE SLOPES SHALL EXCEED 3:1.
- CONTRACTOR SHALL CONSTRUCT BMP'S TO PREVENT SILT RUNOFF.
- CONTRACTOR SHALL INSPECT, REPAIR AND MAINTAIN ALL EROSION CONTROL DEVICES THROUGHOUT ALL PHASES OF CONSTRUCTION.
- CONTRACTOR WILL BE RESPONSIBLE FOR SETTING UP UTILITY LOCATES FOR THE PROJECT AND ALL COORDINATION REQUIRED TO FULFILL THIS ITEM.
- BEFORE ANY EQUIPMENT IS TURNED ON FOR OPERATION, CONTRACTOR SHALL NOTIFY THE CITY OF BENTONVILLE TRANSPORTATION DEPARTMENT 5 DAYS IN ADVANCE.
- CONTRACTOR SHALL BE HELD SOLELY RESPONSIBLE FOR ANY DAMAGE TO EXISTING PAVEMENT STRIPING THAT IS TO TIE INTO PROPOSED STRIPING. IN THE EVENT OF DAMAGE, CONTRACTOR SHALL REPLACE ANY OF SAID STRIPING AT NO COST TO THE OWNER.

FOUNDATION NOTES:
- FOUNDATION MUST BE LEVEL AND SMOOTH.
- CONCRETE FOUNDATION SHALL BE PLACED IN UNDISTURBED SOIL.
- CONCRETE FOUNDATION SHOULD BE 2' BACK OF CURB MINIMUM WITH 4' TYPICAL TO FACE OF FOUNDATION. ANY DEVIATION FROM THESE DIMENSIONS WILL NEED TO BE REVIEWED AND APPROVED BY THE TRANSPORTATION DEPARTMENT.
- 2" REVEAL SHALL BE PROVIDED AND FINISH APPLIED FOR AESTHETICS.
- TOP OF BOLTS SHALL BE 2.5" ± .5" ABOVE THE FINISHED FOUNDATION SURFACE. CUTTING BOLTS TO LENGTH WILL NOT BE PERMITTED AND FOUNDATION MAY NEED TO BE REPLACED.
- GROUND ROD SHALL BE INSTALLED IN THE CENTER OF THE FOUNDATION AND SHALL BE 4" ABOVE THE FINISHED FOUNDATION SURFACE.
- 1C/#8 COPPER WIRE SHALL BE USED FOR GROUNDING. PROPER GROUNDING CLAMP OR WELD SHALL SECURE COPPER WIRE TO GROUNDING ROD. THE OTHER END OF THE COPPER WIRE SHALL TERMINATE AT GROUNDING LUG ON THE PEDESTAL BASE.
- GROUND WIRE RESISTANCE SHALL BE LESS THAN 25Ω. SUPPLEMENTAL GROUND RODS MAY BE NECESSARY IF MORE THAN 25Ω.

RRFB NOTES:
- RRFB'S SHALL BE CONSTRUCTED ACCORDING TO THESE DETAILS AND SPECIFICATIONS. ANY DEVIATION FROM THESE PLANS MUST BE APPROVED BY THE CITY OF BENTONVILLE TRANSPORTATION DEPARTMENT.
- ALL SIGNAGE FOR RRFB'S SHALL BE DIAMOND GRADE OR DG3 RETRO-REFLECTIVE SHEETING OF FLUORESCENT YELLOW GREEN (FYG) WITH 0.080 GUAGE ALUMINUM BACKING.
- ANY HOLES DRILLED INTO POLE SHALL BE DEBURRED USING A FILE OR A ROTARY TOOL.
- RRFB POLE SHALL BE PLUMB. POLES OUT OF PLUMB SHALL BE REMOVED AND A SOLUTION SHALL BE PRESENTED TO THE CITY OF BENTONVILLE TRAFFIC SIGNAL DIVISION.
- ADVANCED WARNING SIGNS ARE REQUIRED WITH THE INSTALLATION OF THE RRFB. ALL SIGNS MUST MEET MUTCD REQUIREMENTS AND BE APPROVED BY THE CITY OF BENTONVILLE.
- STOP SIGN MAY BE REQUIRED AT CROSSING. CONTACT THE CITY OF BENTONVILLE PARKS DEPARTMENT FOR MORE DETAILS.

REQUIRED INSPECTIONS:
BELOW ARE A LIST OF REQUIRED INSPECTIONS THAT WILL NEED TO BE PERFORMED BEFORE FINAL ACCEPTANCE WILL BE GIVEN:

- **INITIAL STORMWATER BMP (IF GROUND IS BEING DISTURBED)**
- **CONDUITS (IF PART OF THE DESIGN)**
- **FOUNDATION LOCATION (LOCATES AND STAKING NEED TO BE IN PLACE)**
- **FOUNDATION FORMS AND REINFORCING STEEL**
- **FOUNDATION FORM REMOVAL (PERFORMED BEFORE BACKFILLING FOUNDATION)**
- **INITIAL START-UP**
- **FINAL INSPECTION**

FINAL ACCEPTANCE:
DOCUMENTS REQUIRED BEFORE FINAL ACCEPTANCE OF THE PROJECT IS GIVEN:
- **FINAL ENERGY BALANCE REPORT FOR EACH RRFB**
- **ENGINEERING ESTIMATE FOR CONSTRUCTION (ONLY IF PART OF A LSD OR PRELIM. PLAT)**
- **MAINTENANCE GUARANTY (IF REQUIRED)**
- **ALL MANUFACTURER WARRANTIES AND SUPPORTING DOCUMENTATION**

THE CITY OF BENTONVILLE
TRANSPORTATION DEPART.
3200 SW MUNICIPAL DRIVE
BENTONVILLE AR, 72712

Arkansas 811 Know what's below. Call before you dig.
ACA §§ 14-271-101 through 115
CHAPTER 271 - UNDERGROUND FACILITIES DAMAGE PREVENTION ACT

PROJECT NAME:

PROJECT LOCATION / INTERSECTION:

REV	DATE	DESCRIPTION	BY
1.0	11/26/2018	DEVELOPMENT OF RRFB DETAILS FOR CONSTRUCTION	BW
1.1	9/24/2021	CHANGED QTY OF PBF-9X12-B FROM 2 TO 1	BW

DETAIL NAME:
SOLAR POWER RRFB WITH PUSHBUTTON ACTUATION (BI-DIRECTIONAL)

DETAIL #:
RRFB-PUSH-1.1

SHEET:

DocuSign Envelope ID: 3AA4BFCF-4723-4B1C-84F5-4B4F9E2637BF

Traffic, Signage and Safety Agenda Request Form

Committee Meetings: First Monday of Each Month

City Contact: Tracy Billings
tbillings@bentonvillear.com
(479)696-0229

Name: Hunter Garrison **Email:** HGarrison@bentonvillear.com

Address: 215 NW A Street **Phone Number:** 254-2063

☐ **Temporary Street Closure Request:** Reason or Name of Event, Dates & Times of Closure and Map of the Detour/Closure required.

*Prior to submitting application contact:
Capt. JustinThompson @ (479)271-3178 or Lt. Luke Rosebaugh @ (479)418-8610

Requires 90 days notice prior to the event date

☒ **Traffic Calming Request:** Signals, Signage, Trails and Crosswalks
*May require neighbor notifications

May require traffic study and/or neighbor notifications

The goal of this project is to reduce traffic volume and speed to a minimum so that residents can walk, bike, and play safely. By placing the proposed sign at street entrances and vehicle entry points the project will discourage through traffic and speeding. More details will be shown in presentation to the committee.

Proposed Streets: SW Town Vu Rd/ Barn Valley Rd. , SW D (16th to 20th) SW 20th (E to Walton area) SW E (18th to 20th), SW D (SW 2nd to Gilmore Park).

Find more information concerning Run Rules/Traffic Calming on the TRANSPORTATION PAGE @ **bentonvillear.com**

Applicant Signature: Hunter Garrison Date: October 12, 2022 | 10:09 AM CDT



Neighborhood Streets Pilot Program

Proposal for Traffic Safety and Signage 11/7/2022

Project Purpose

The goal of this project is to reduce traffic volume and speed to a minimum so that residents can walk, bike, and play safely. By placing the proposed sign (Exhibit A) at street entrances and vehicle entry points the project will discourage through traffic and speeding.

- Sign is designed to “break away” if struck by a vehicle.
- Project is not requesting PD enforcement. Designed to be a neighborhood awareness and “self-policed” program.
- Signs are to be placed at street entry points, intersections or mid-block if uninterrupted for over 500’, whichever occurs first.





We know slower streets are safer streets

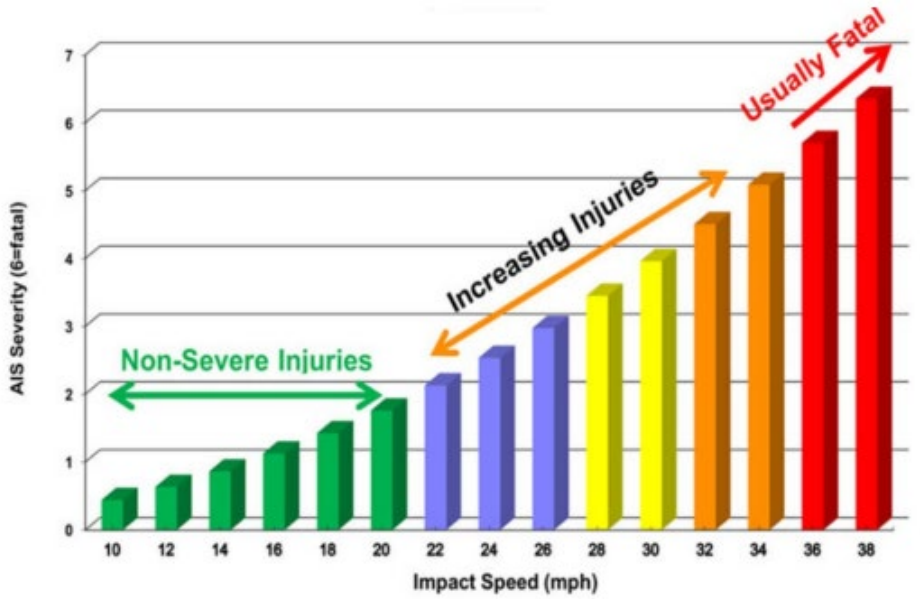


Figure 1: Pedestrian Injury X Vehicle Impact Speed Correlation (Source C. E. Rick Chellman)


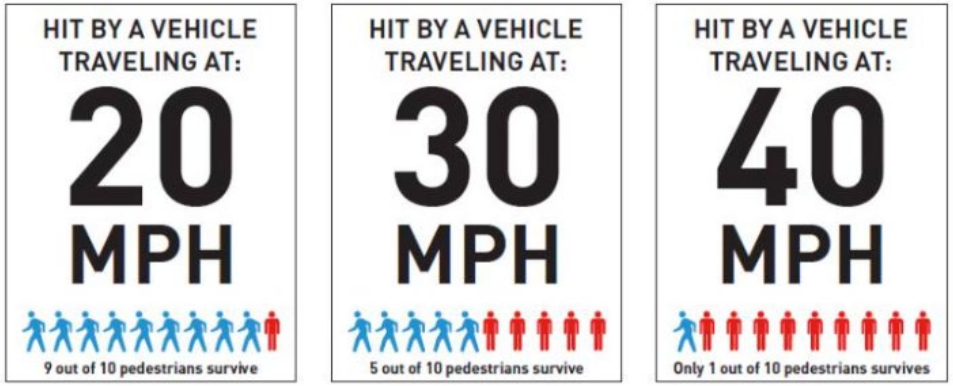


Image: Seattle Department of Transportation



Proposed Streets

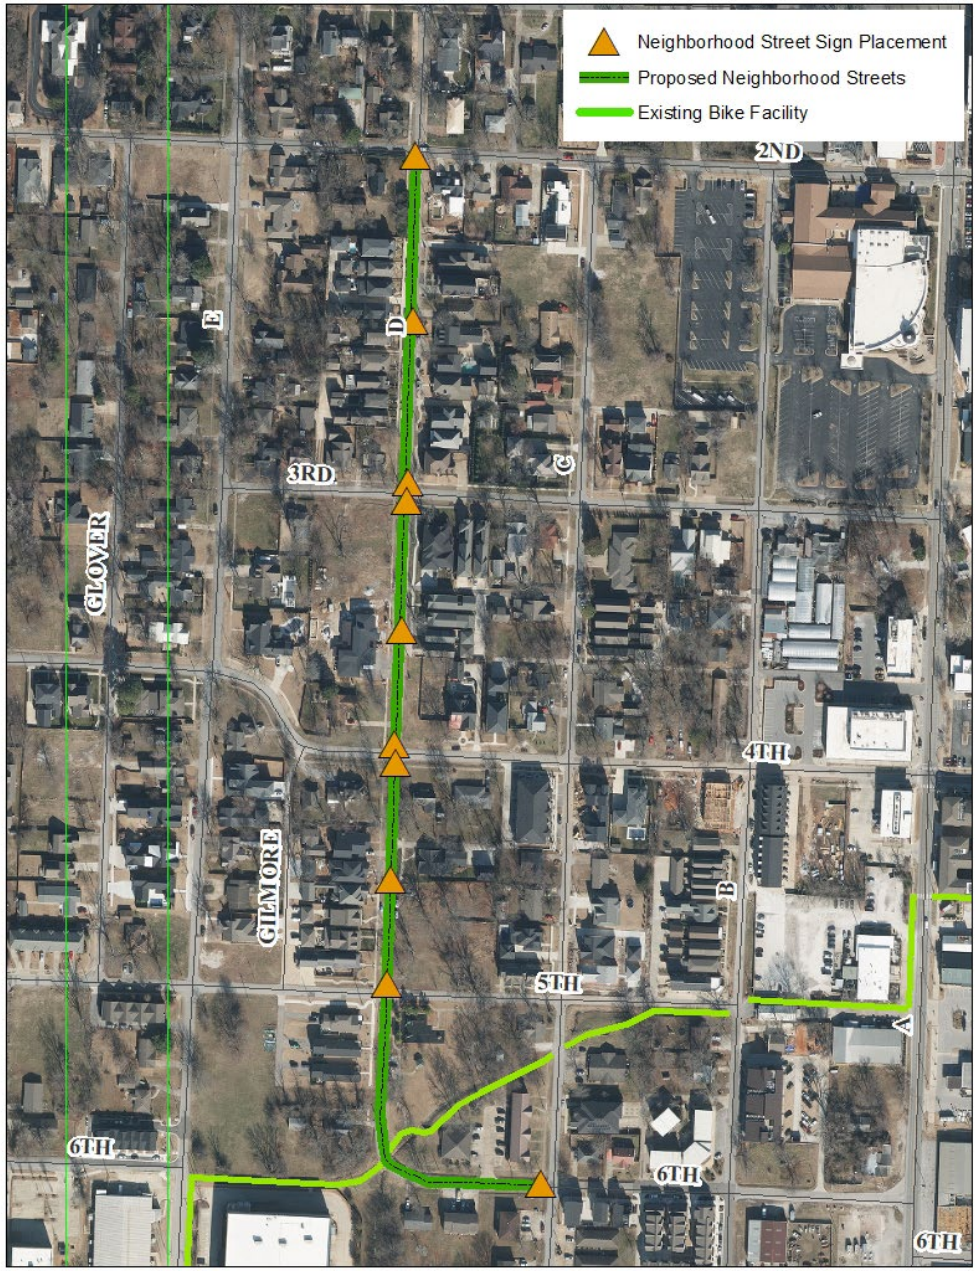


SW D Street

SW 2nd to Gilmore Park / SW C Street

Through Traffic Route: SW A Street

- 10 total signs
- Tier 1 Bikeway project in the Connecting Bentonville Bike & Pedestrian Master Plan.
- Neighborhood corridor to Gilmore Park and the Downtown Trail.

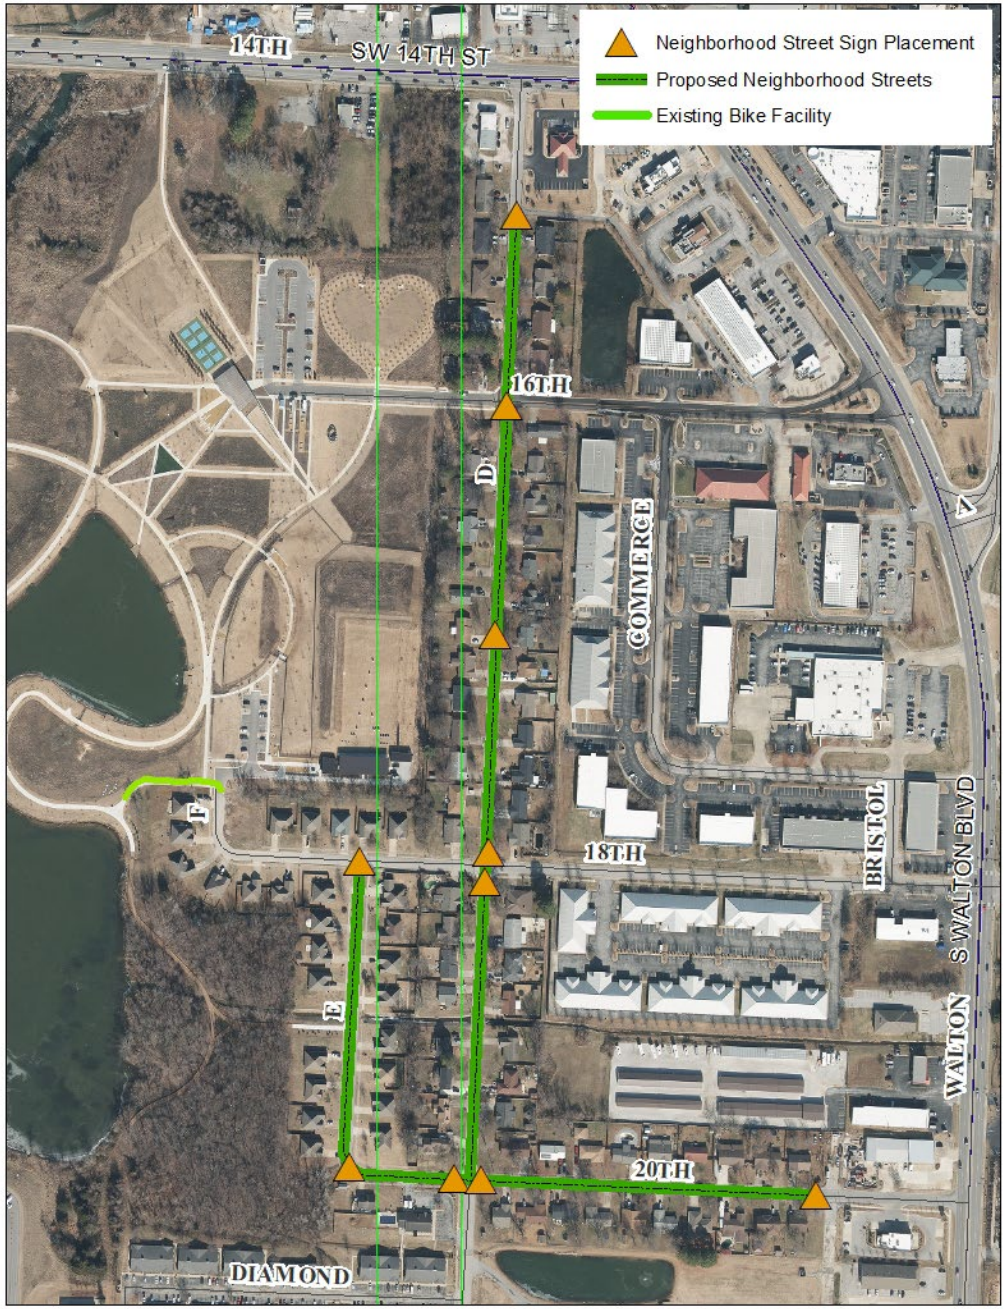


Osage Park Connection

SW D Street from SW 14th to SW 20th St. - SW E St from SW 18th to SW 20th St. -SW 20th St from SW E to near Walton Blvd

Through Traffic Route: Walton Blvd, SW 18th (For Osage Archery Range access)

- 9 total signs
- Tier 1 neighborhood connection project in the Connecting Bentonville Bike & Pedestrian Master Plan.
- Walkable & bikeable connection to Osage Park

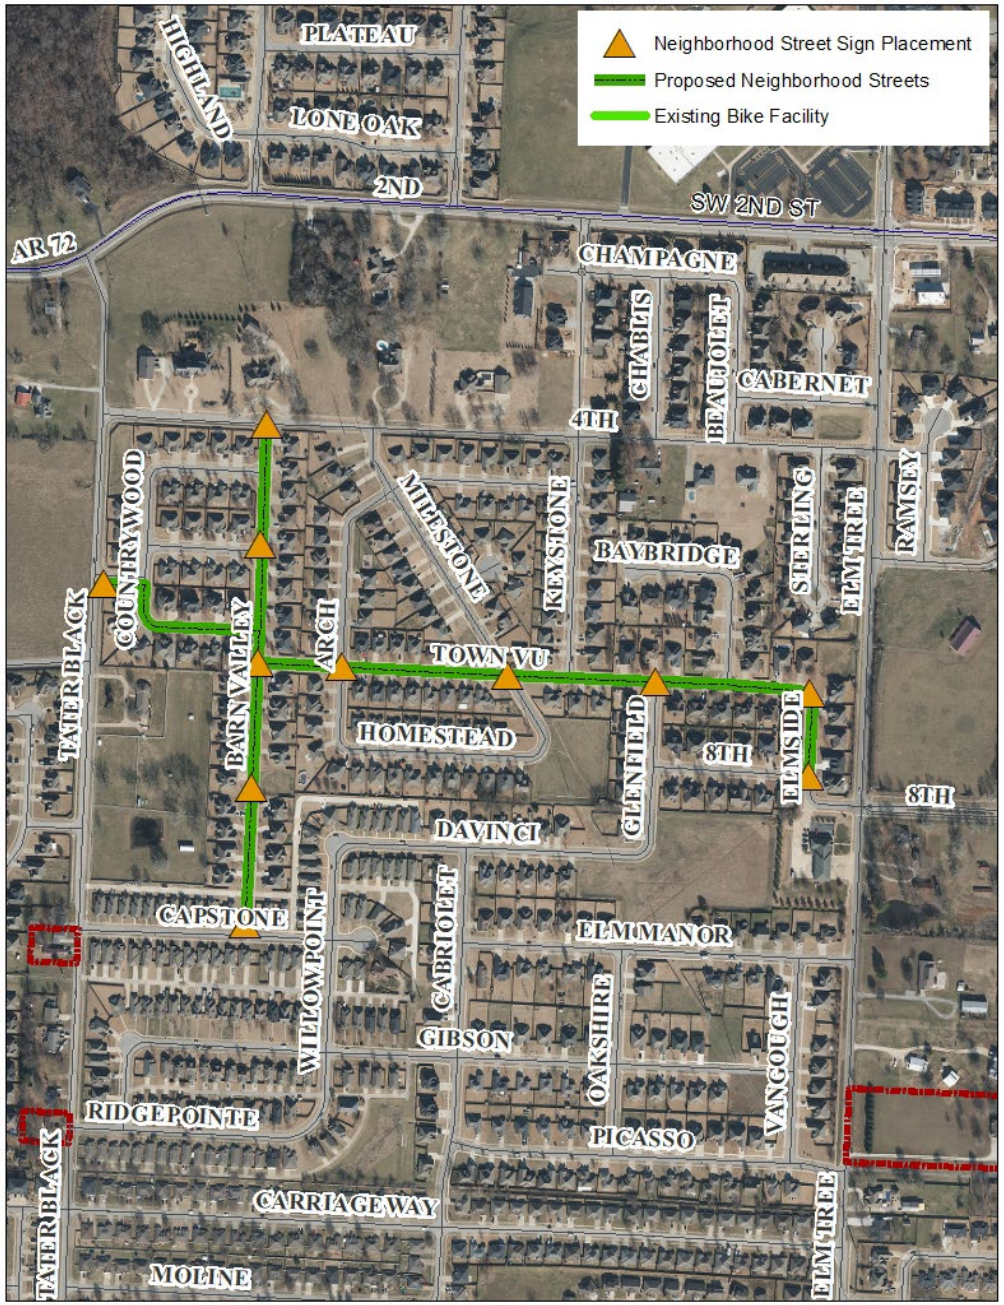

Town Vu & Barn Valley Rd

Town Vu Road from Tater Black to SW 8th, Barn Valley Rd from Capstone to SW 4th.

Through traffic Route: SW 4th, Tater Black.

- 8 total signs
- Tier 1 neighborhood connection project in the Connecting Bentonville Bike & Pedestrian Master Plan.

Public Support

- To communicate the “why” behind the neighborhood streets initiative, it’s important to notify those residents most impacted by the placement of the signs.
- Prior to launch we will collect signatures of support for the project and bring them back to the Committee for final approval.
- After the project has been in place for a 1 - 2 month period a bulk mailing of a postcard to the area residents will go out along with a QR code that will lead them to a survey and email address to give feedback.






Program Policies

- We will limit the program to no more than 5 project sites at a time.
- Project will run from March to December
- Residents may request projects however candidate streets will be limited to:
  - Local roadways only
  - Streets identified as Neighborhood Connections or Bikeways in the Connecting Bentonville Bike & Pedestrian Master Plan

Connecting Bentonville Network

Figures 14 and 15 illustrate the overall bicycle and pedestrian network recommendations for the City of Bentonville. These recommendations are intended to be used collectively to shape a better environment for bicycling and walking and contribute to the City's overall development of mobility infrastructure. More detail on bikeway types and commute zone statistics throughout the network are described in Chapter 4: Implementation Action Plan.

FIGURE 14: RECOMMENDED BIKEWAYS MAP

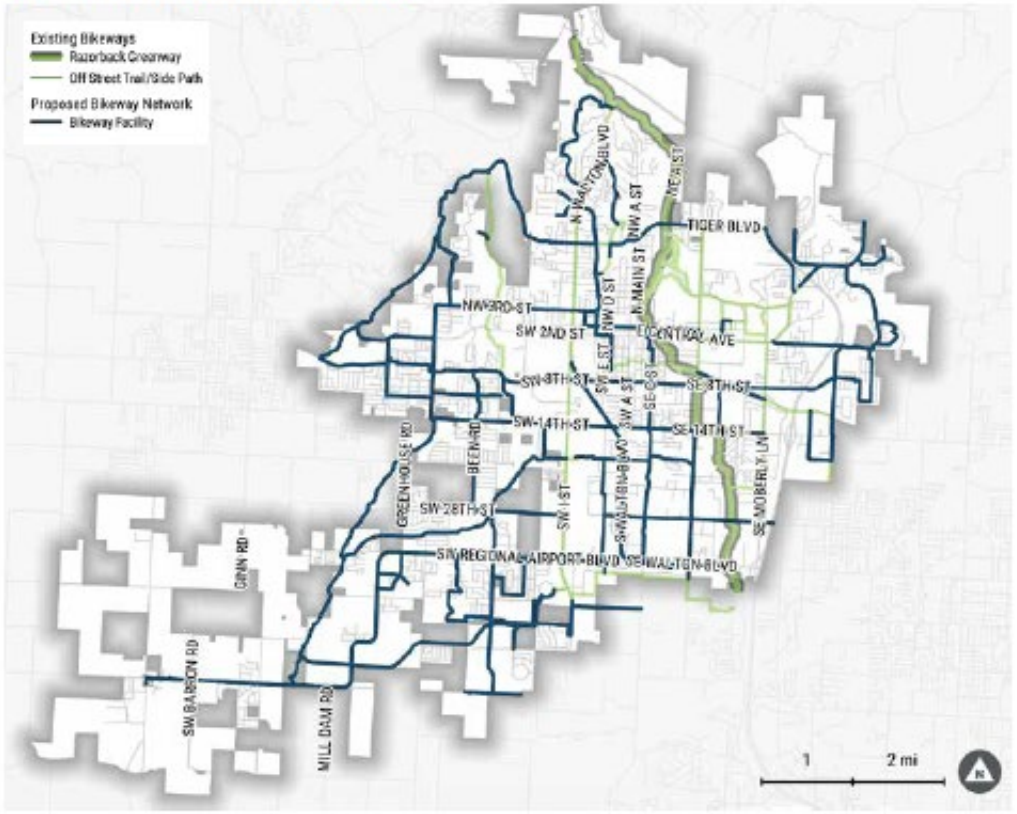

Sign Options

- At street entrances signs will have an additional simple sign attached for the encouraged route for though traffic

  For example: Town Vue Rd Signage will read: “Through Traffic Use SW 4th”.






Sign Options

- At street entrances signs will have an additional simple sign attached for the encouraged route for though traffic

  For example: Town Vue Rd Signage will read: “Through Traffic Use SW 4th”.





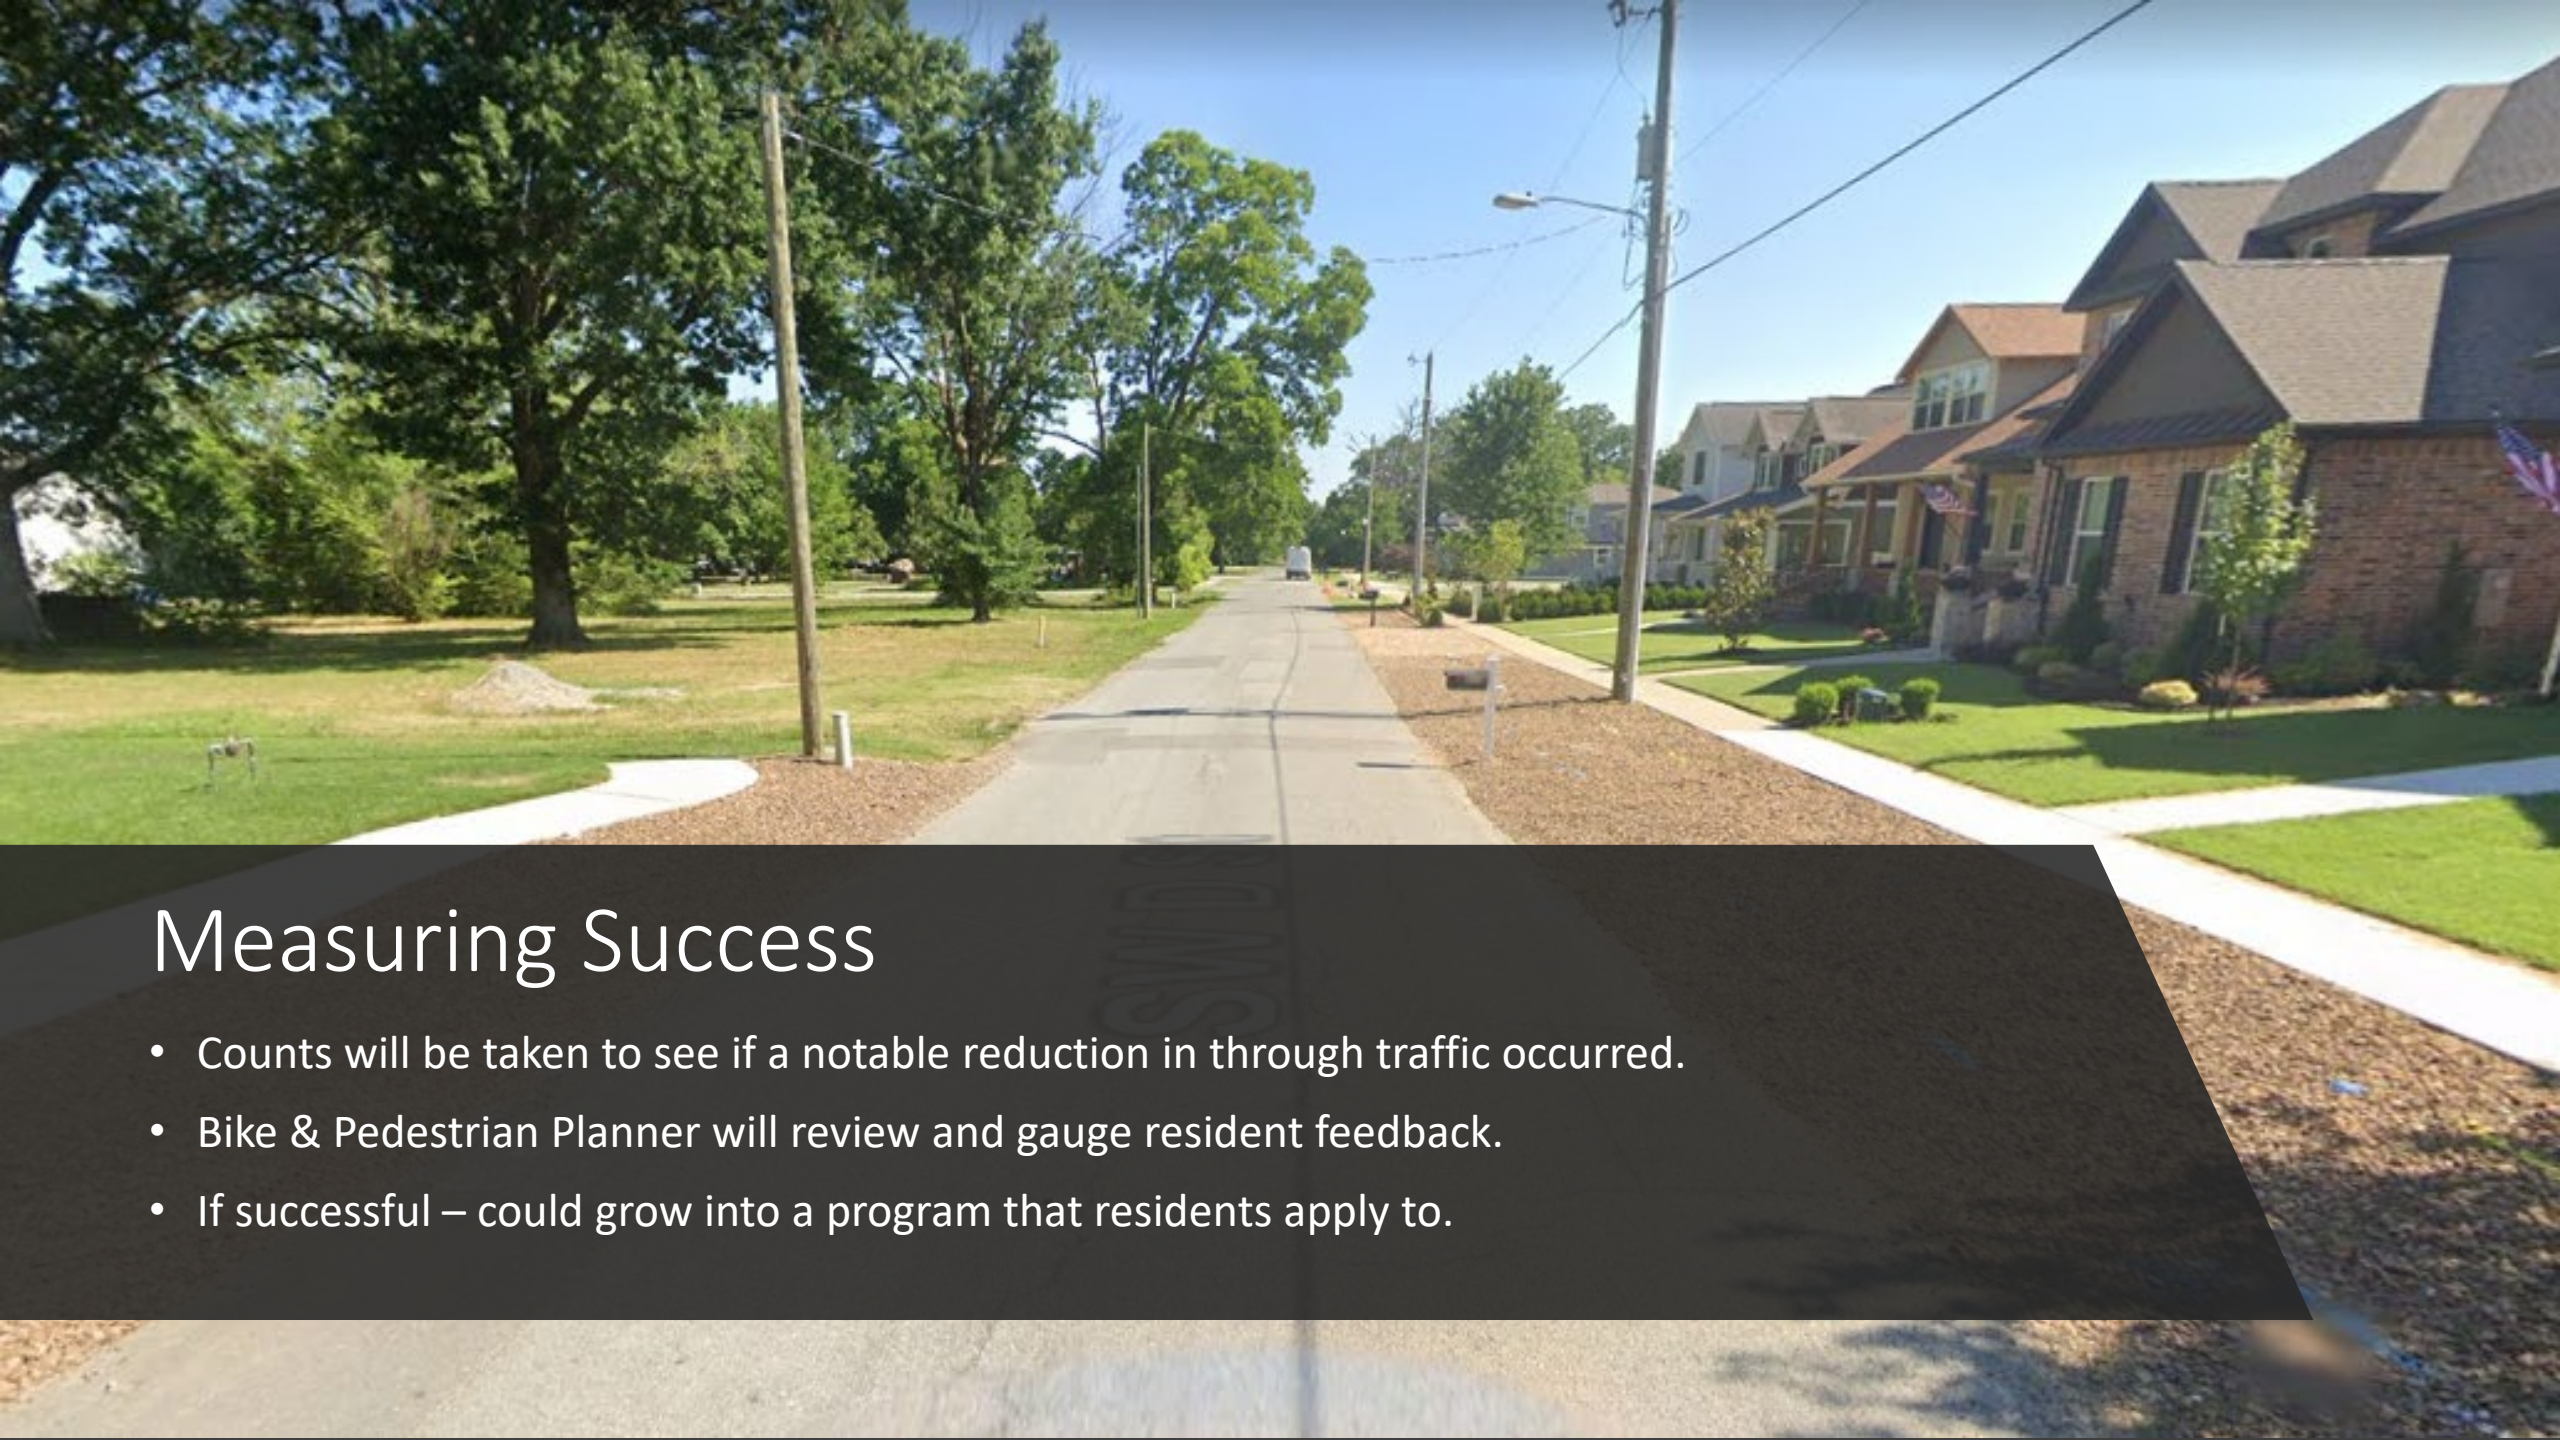

Measuring Success

- Counts will be taken to see if a notable reduction in through traffic occurred.
- Bike & Pedestrian Planner will review and gauge resident feedback.
- If successful – could grow into a program that residents apply to.

Thank you.

Questions? Contact:

Hunter Garrison, AICP
Bike and Pedestrian Planner
215 SW A Street
Bentonville, AR 72712
P: (479) 464-PARK (7275)
www.playbentonville.com

Traffic, Signage and Safety Agenda Request Form

Committee Meetings: First Monday of Each Month

City Contact: Tracy Billings
tbillings@bentonvillear.com
(479)696-0229

Name: Hunter Garrison **Email:** HGarrison@bentonvillear.com

Address: 215 SW A Street **Phone Number:** 479-254-2063

☐ **Temporary Street Closure Request:** Reason or Name of Event, Dates & Times of Closure and Map of the Detour/Closure required.

*****Prior to submitting application contact:
Capt. JustinThompson @ (479)271-3178 or Lt. Luke Rosebaugh @ (479)418-8610

Requires 90 days notice prior to the event date


☒ **Traffic Calming Request:** Signals, Signage, Trails and Crosswalks
*May require neighbor notifications

May require traffic study and/or neighbor notifications

Project is a proposed bicycle route along SE C Street and SE 18th Street from the Downtown Trail to SE J Street adjacent to Bentonville High School. Project would include new striping and traffic calming measures including the installation of zicla zippers and a mini-roundabout at SE 10th St. For full details see the attached plan set.

Find more information concerning Run Rules/Traffic Calming on the TRANSPORTATION PAGE @ **bentonvillear.com**

Applicant Signature: Hunter Garrison Date: 10/25/22

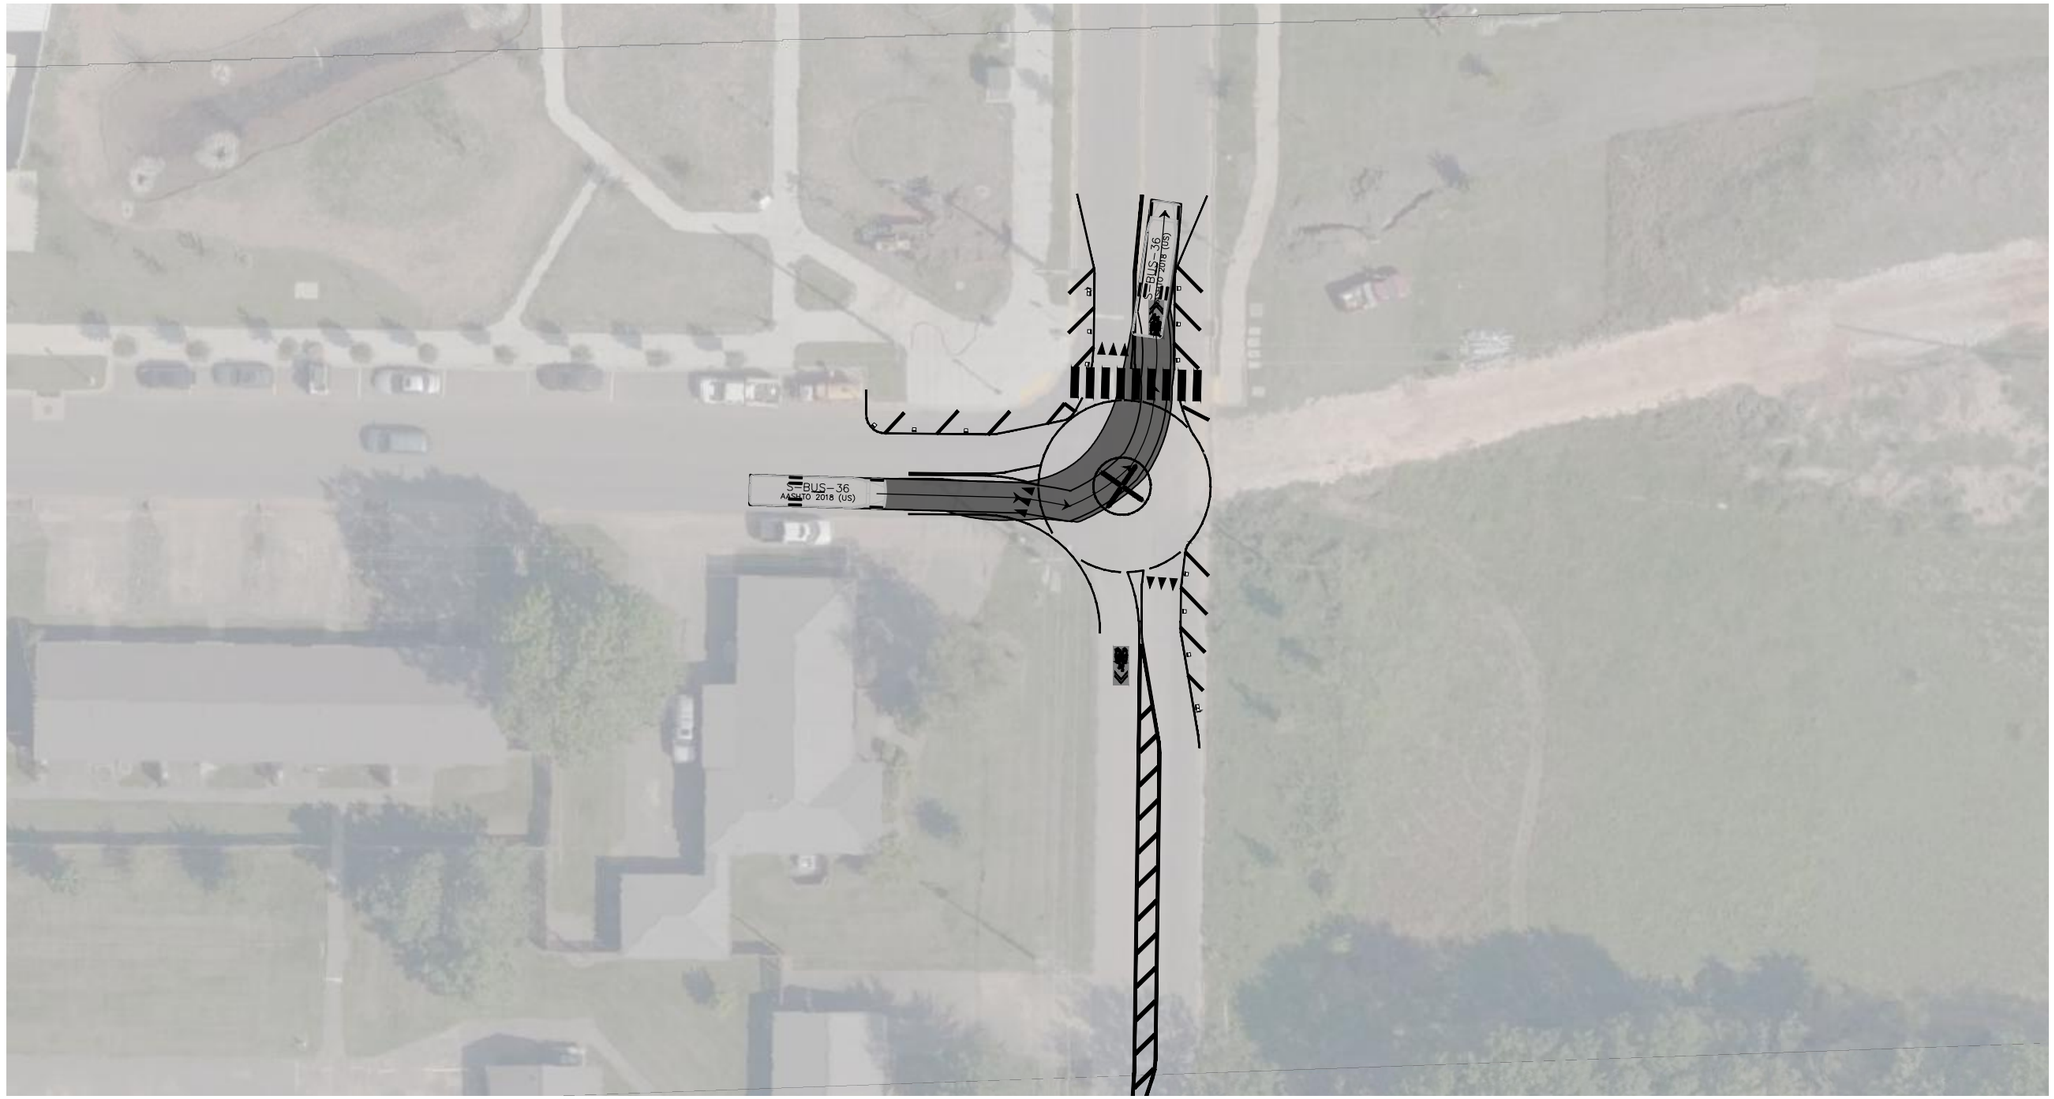

VEHICLE: SCHOOL BUS - SE 10TH STREET LEFT TURN
NOTE: HATCHING INDICATES VEHICLE BODY AND INCLUDES VEHICLE OVERHANG

THIS GRAPHIC REPRESENTS A CONCEPTUAL RENDERING. FINAL DETAILS INCLUDING DRIVEWAY RELOCATION / CONSOLIDATION, STREETSCAPING / LANDSCAPING, CROSS-ACCESS, SIDEWALKS, PARKING AND LANEAGE MODIFICATIONS WILL BE DETERMINED DURING THE PRELIMINARY DESIGN PHASE OF THE PROJECT.

TOOLE DESIGN
172 East Main Street, Suite 300
Spartanburg, SC 29303
P: 864.336.2276
F: 301.927.2800
www.tooledesign.com


BENTONVILLE BIKEWAY DESIGNS
C STREET - RAZORBACK ON-STREET ALTERNATIVE
AUTOTURN EXHIBITS
CITY OF BENTONVILLE

0 20' 40'
SCALE: 1" = 20'-0"
(UNLESS OTHERWISE NOTED)

DR BY:	PV
CH BY:	SJ
DATE:	2022
REV. 1:	
REV. 2:	
REV. 3:	

SHEET TITLE
AUTOTURN
DRAWING NUMBER
AT-01
SHEET NUMBER
1 OF 8

Phil Vasilev
1/20/22 10:53 AM
N:\Projects\Bike_P_Bentonville Bikeway Designs\C Street Razorback Alternative\PRODUCTION\CAD\TA-ANS\Cstr@8_CS1_AutoTurn.dwg

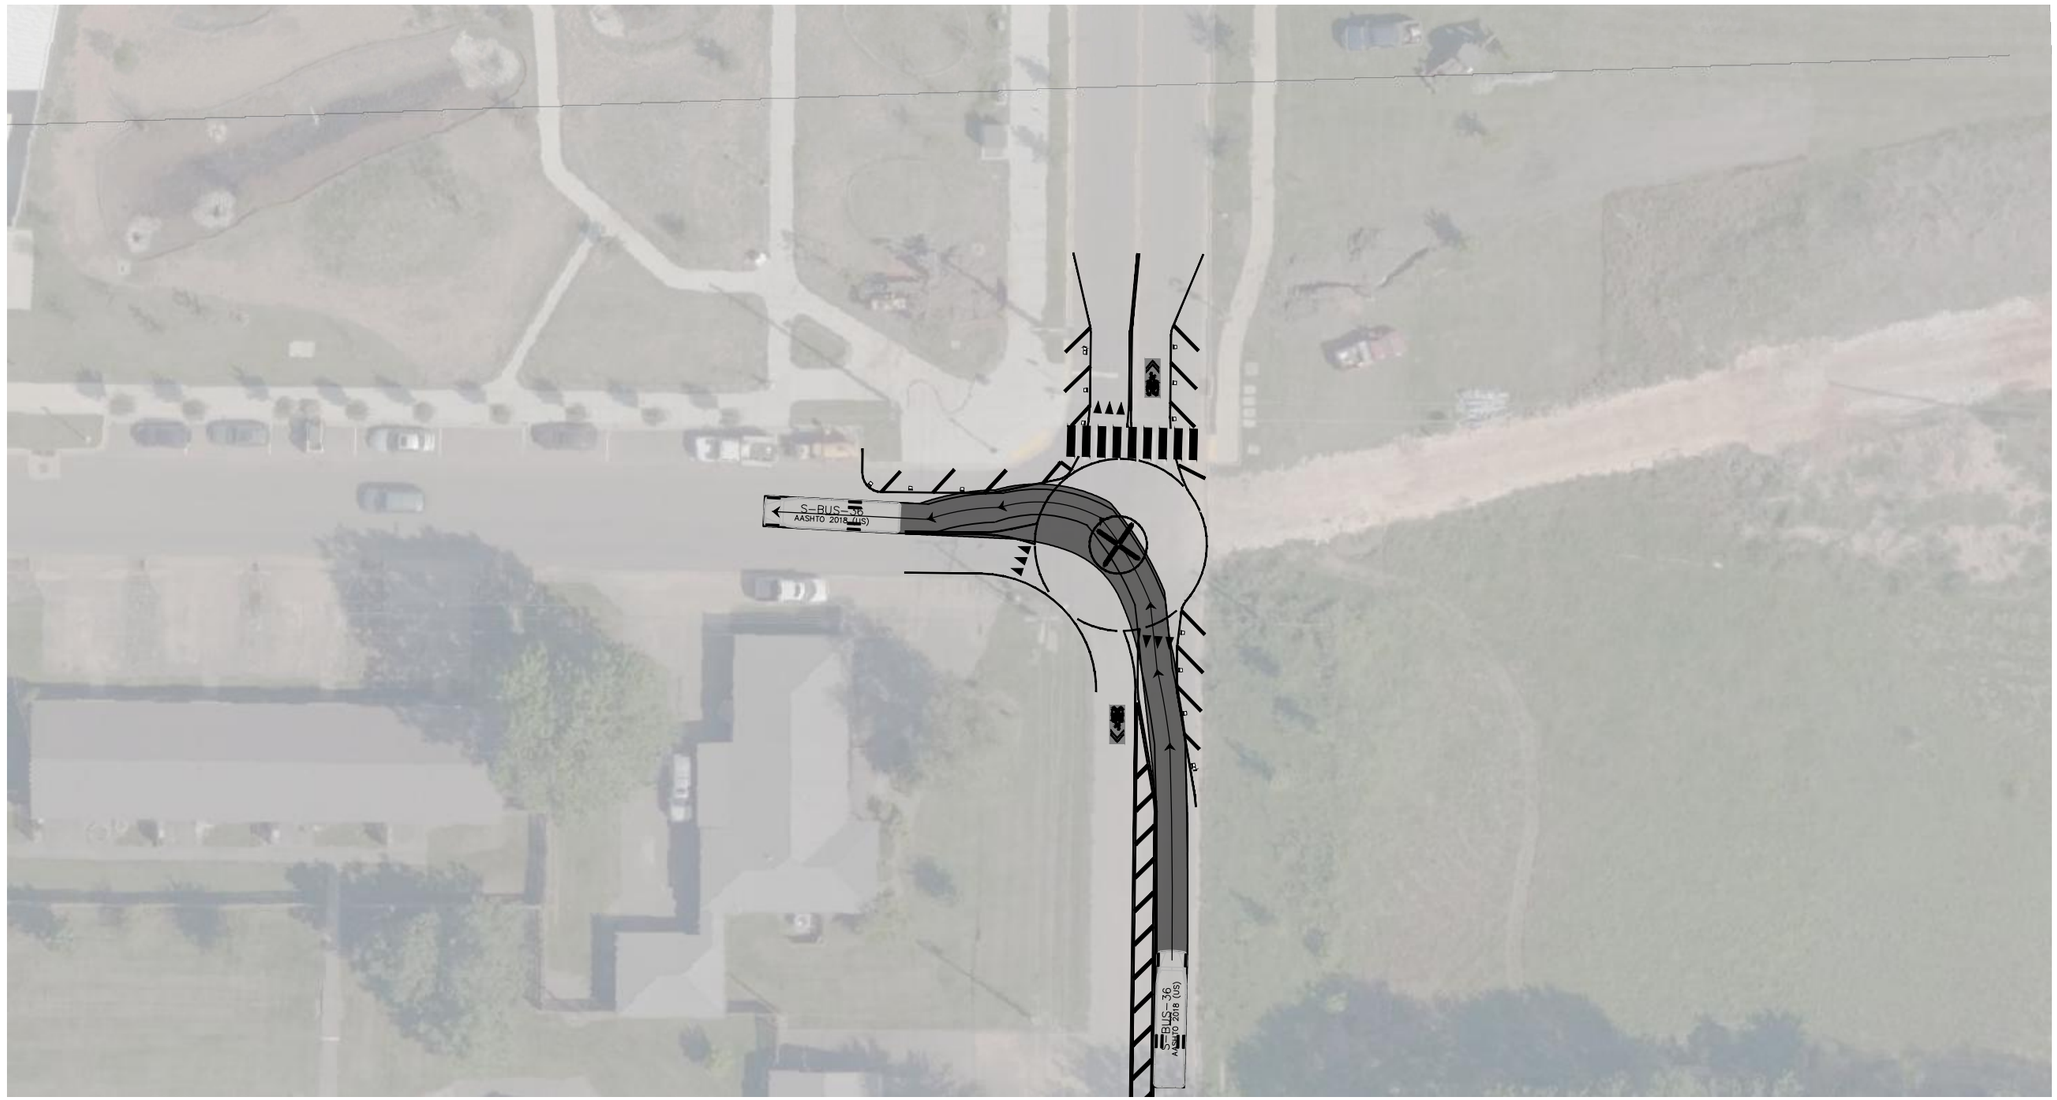

VEHICLE: SCHOOL BUS - SE C STREET LEFT TURN
NOTE: HATCHING INDICATES VEHICLE BODY AND INCLUDES VEHICLE OVERHANG

THIS GRAPHIC REPRESENTS A CONCEPTUAL RENDERING. FINAL DETAILS INCLUDING DRIVEWAY RELOCATION / CONSOLIDATION, STREETSCAPING / LANDSCAPING, CROSS-ACCESS, SIDEWALKS, PARKING AND LANEAGE MODIFICATIONS WILL BE DETERMINED DURING THE PRELIMINARY DESIGN PHASE OF THE PROJECT.

TOOLE DESIGN
172 East Main Street, Suite 300
Spartanburg, SC 29303
P: 864.336.2276
F: 301.927.2800
www.tooledesign.com


BENTONVILLE BIKEWAY DESIGNS
C STREET - RAZORBACK ON-STREET ALTERNATIVE
AUTOTURN EXHIBITS
CITY OF BENTONVILLE

0 20' 40'
SCALE: 1" = 20'-0"
(UNLESS OTHERWISE NOTED)

DR BY: PV
CH BY: SJ
DATE: 2022
REV. 1:
REV. 2:
REV. 3:

SHEET TITLE
AUTOTURN
DRAWING NUMBER
AT-02
SHEET NUMBER
2 OF 8

PM Vasiliy
1/3/2017 10:25 AM
V:\2016\016-0145.00_P_Bentonville Bikeway Designs\C Street Razorback Alternative\PRODUCTION\CAD\PLANS\Grp8_CS1_AutoTurn.dwg

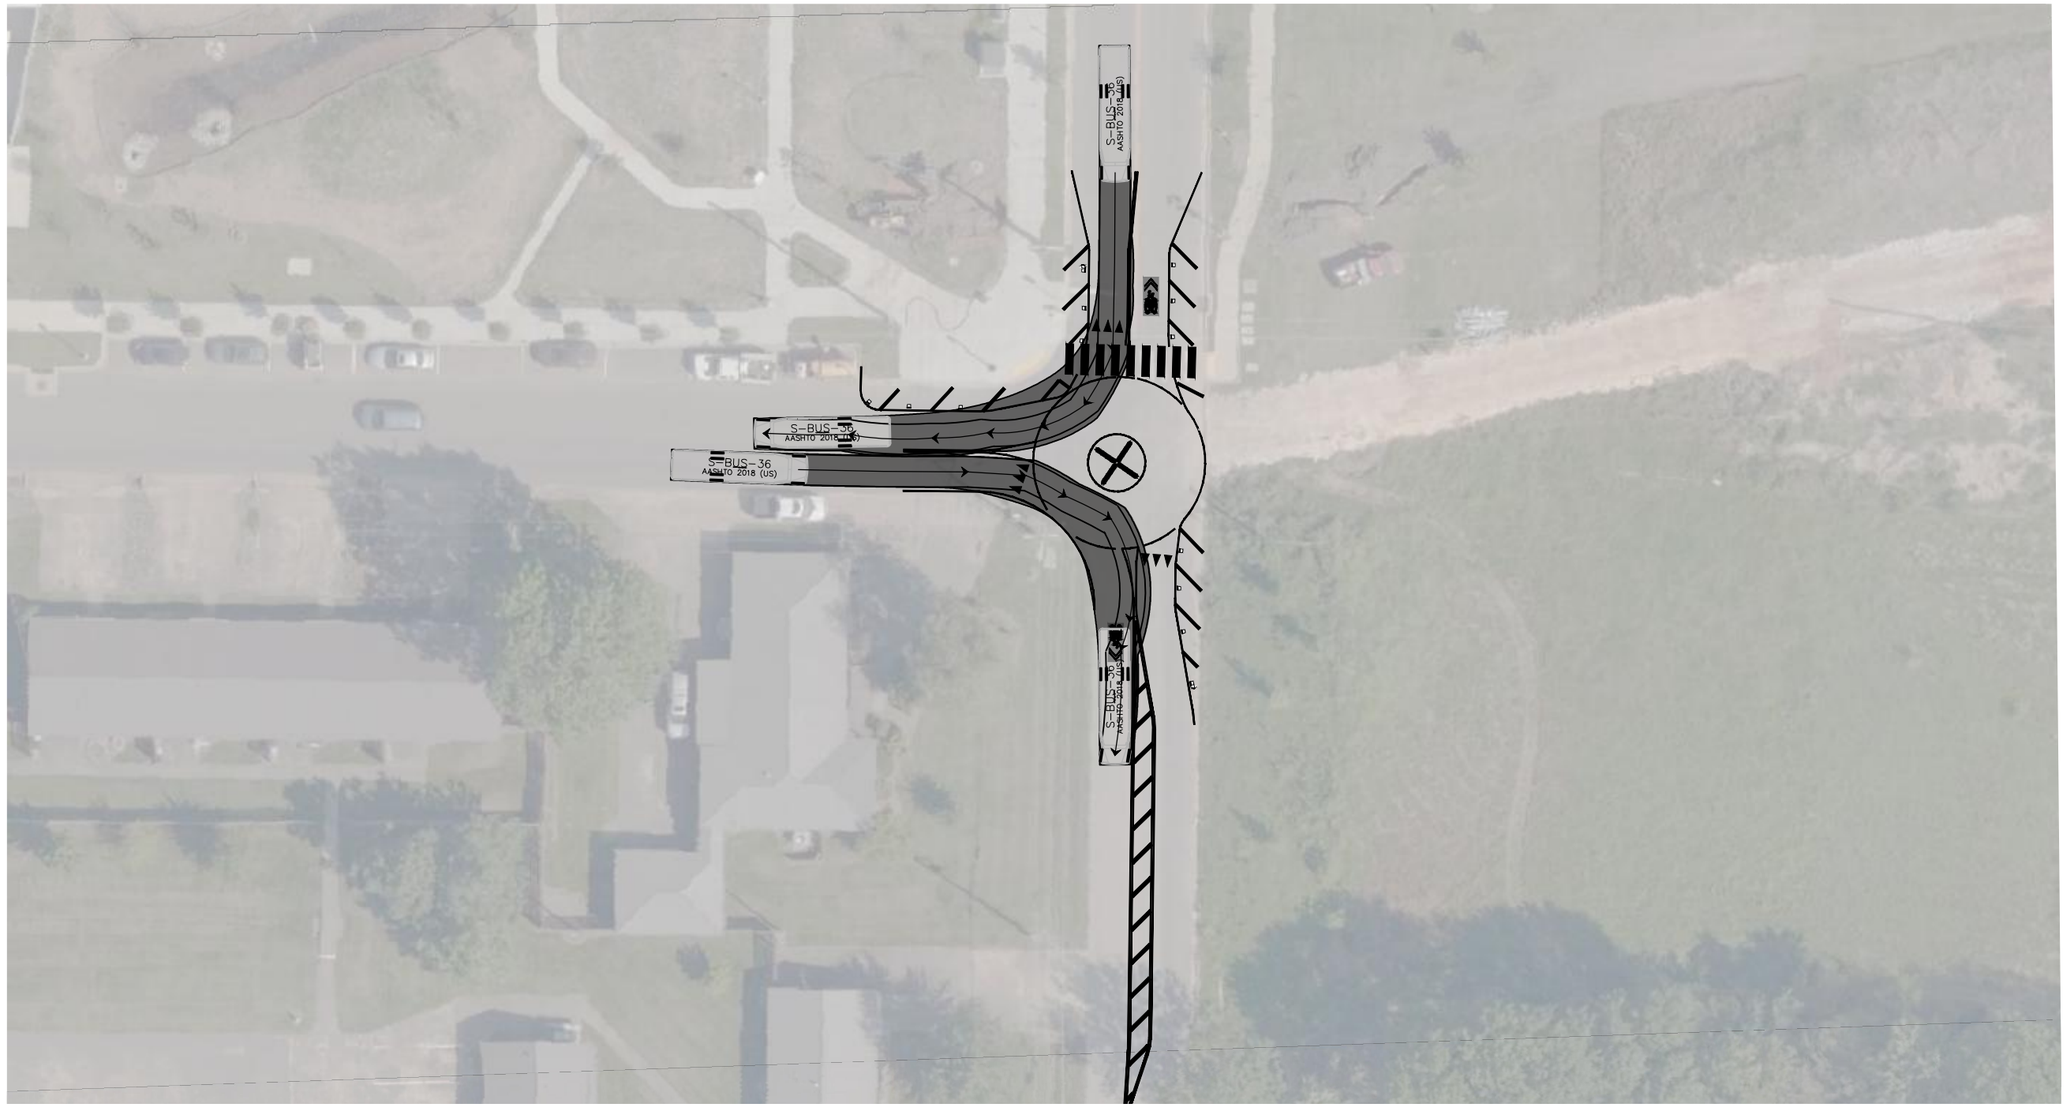

VEHICLE: SCHOOL BUS - RIGHT TURNS
NOTE: HATCHING INDICATES VEHICLE BODY AND INCLUDES VEHICLE OVERHANG

THIS GRAPHIC REPRESENTS A CONCEPTUAL RENDERING. FINAL DETAILS INCLUDING DRIVEWAY RELOCATION / CONSOLIDATION, STREETSCAPING / LANDSCAPING, CROSS-ACCESS, SIDEWALKS, PARKING AND LANEAGE MODIFICATIONS WILL BE DETERMINED DURING THE PRELIMINARY DESIGN PHASE OF THE PROJECT.

TOOLE DESIGN
172 East Main Street, Suite 300
Spartanburg, SC 29303
P: 864.336.2276
F: 301.927.2800
www.tooledesign.com


BENTONVILLE BIKEWAY DESIGNS
C STREET - RAZORBACK ON-STREET ALTERNATIVE
AUTOTURN EXHIBITS
CITY OF BENTONVILLE

0 20' 40'
SCALE: 1" = 20'-0"
(UNLESS OTHERWISE NOTED)

DR.BY: PV
CH.BY: SJ
DATE: 2022
REV. 1:
REV. 2:
REV. 3:

SHEET TITLE
AUTOTURN
DRAWING NUMBER
AT-02
SHEET NUMBER
3 OF 8

PM:Weekly
1/13/2022 10:25 AM
V:\2021\021-0101_P_Bentonville Bikeway Design\C Street Razorback Alternative\PRODUCTION\CAD\ESIGN\LAYOUTS\Sheet\B_CST_AutoTurn.dwg

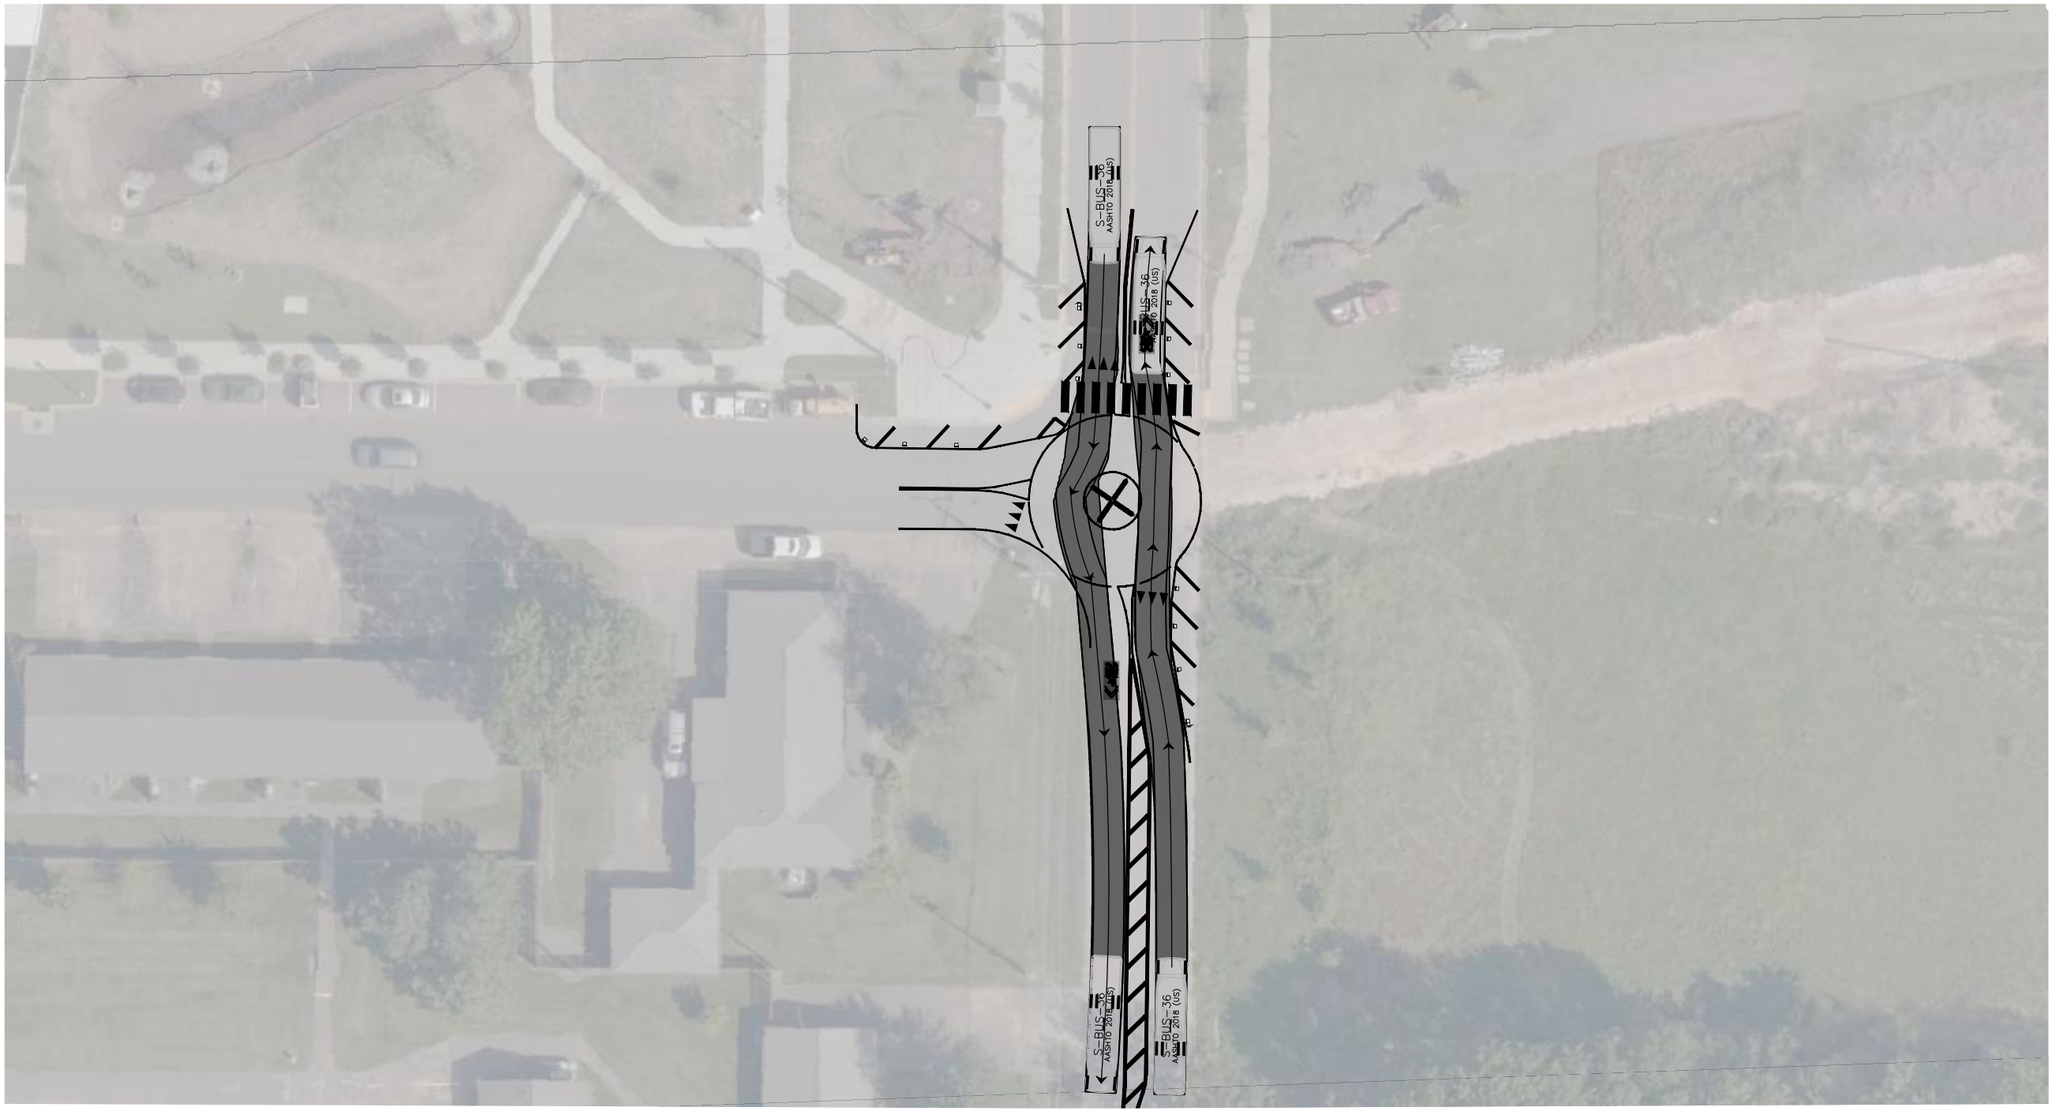

VEHICLE: SCHOOL BUS - THROUGH
NOTE: HATCHING INDICATES VEHICLE BODY AND INCLUDES VEHICLE OVERHANG

THIS GRAPHIC REPRESENTS A CONCEPTUAL RENDERING. FINAL DETAILS INCLUDING DRIVEWAY RELOCATION / CONSOLIDATION, STREETSCAPING / LANDSCAPING, CROSS-ACCESS, SIDEWALKS, PARKING AND LANEAGE MODIFICATIONS WILL BE DETERMINED DURING THE PRELIMINARY DESIGN PHASE OF THE PROJECT.

TOOLE DESIGN
172 East Main Street, Suite 300
Spartanburg, SC 29303
P: 864.336.2276
F: 301.927.2800
www.tooledesign.com


BENTONVILLE BIKEWAY DESIGNS
C STREET - RAZORBACK ON-STREET ALTERNATIVE
AUTOTURN EXHIBITS
CITY OF BENTONVILLE

0 20' 40'
SCALE: 1" = 20'-0"
(UNLESS OTHERWISE NOTED)

DR BY: PV
CH BY: SJ
DATE: 2022
REV. 1: ____
REV. 2: ____
REV. 3: ____

SHEET TITLE
AUTOTURN
DRAWING NUMBER
AT-04
SHEET NUMBER
4 OF 8

Phil Vanderpool
V:\2021\3015 AM\Graphics\Exhibits_P_Bentonville Bikeway Designs\C Street Razorback Alternative\PRODUCTION\CAD\TR-ANSI\Grid_C01_AutoTurn.dwg
1/20/22 10:05 AM

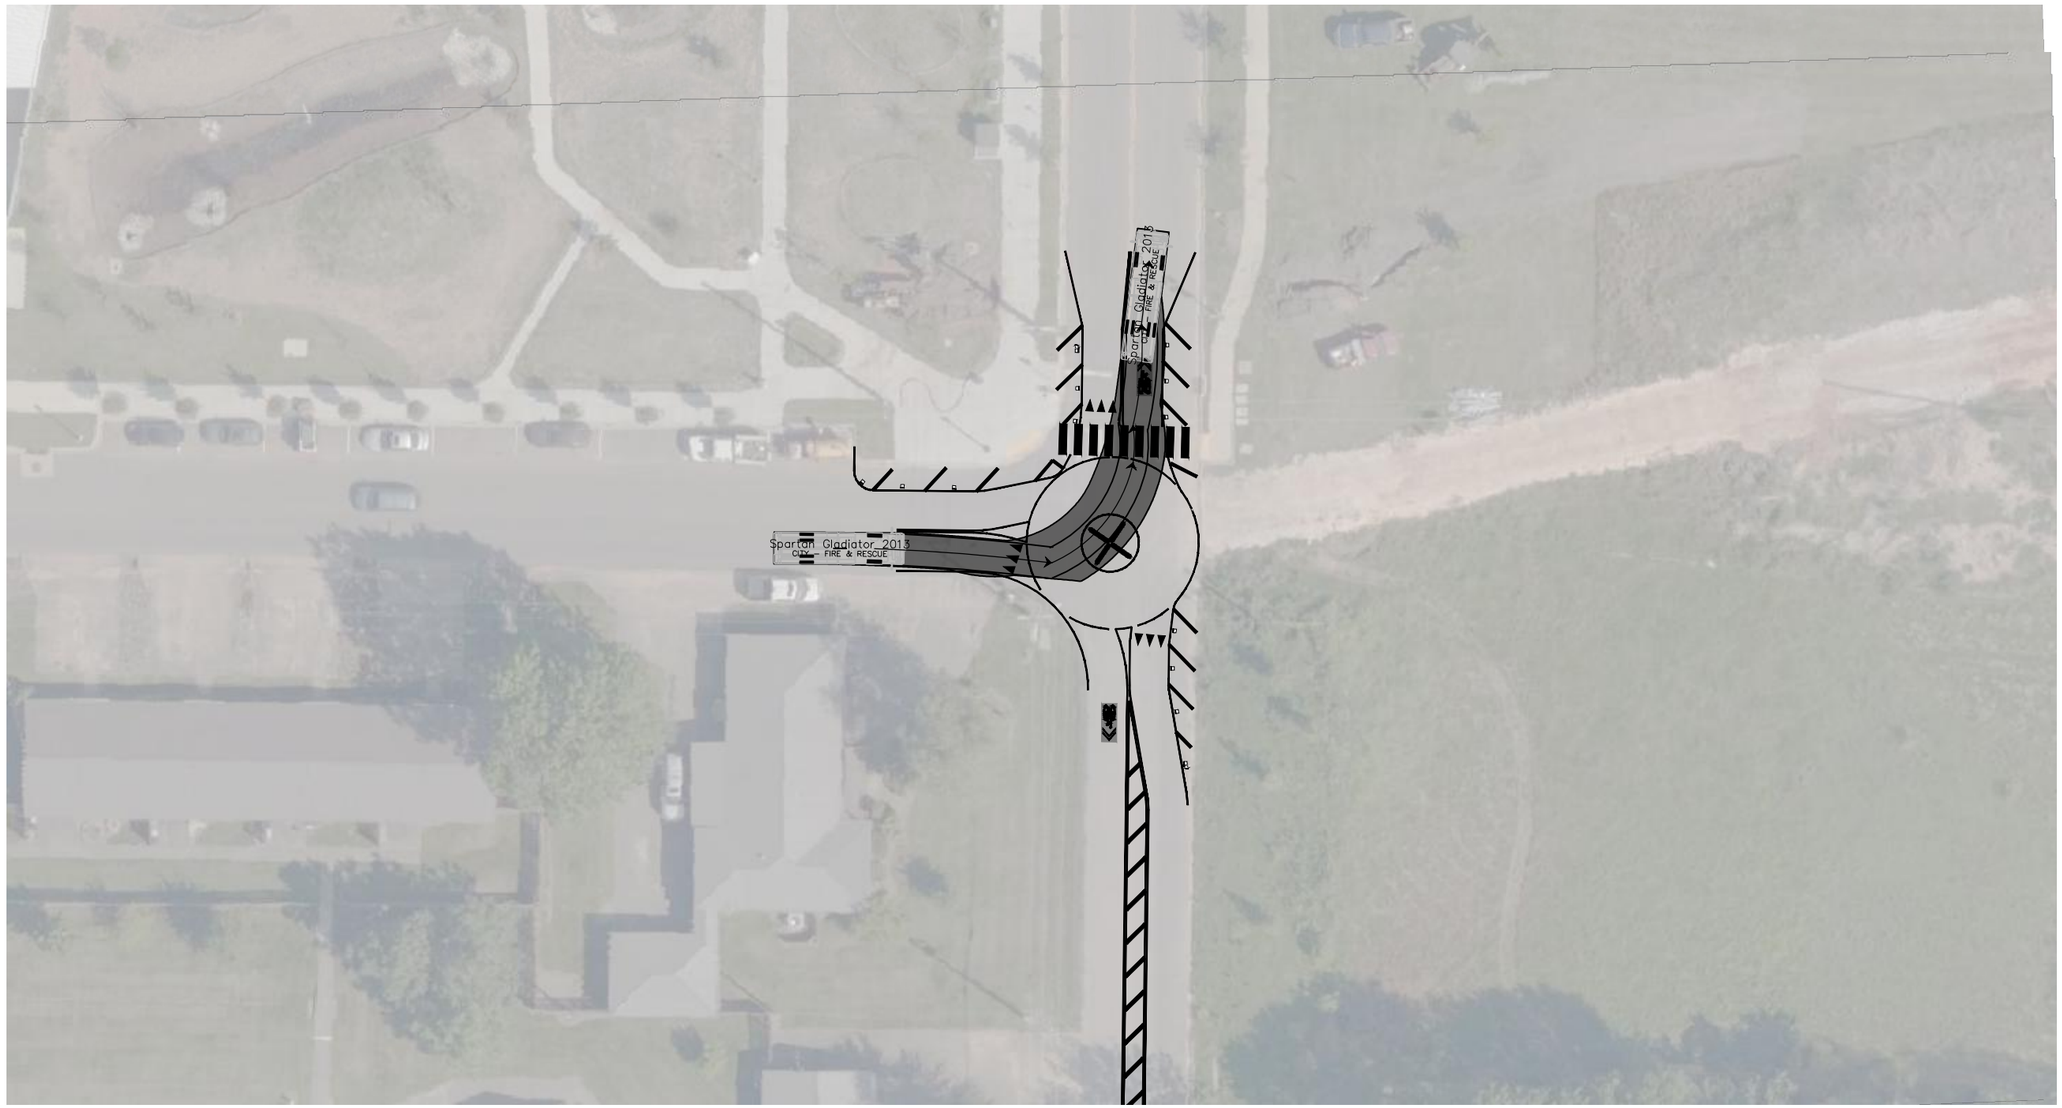

VEHICLE: FIRE TRUCK - SE 10TH STREET LEFT TURN
NOTE: HATCHING INDICATES VEHICLE BODY AND INCLUDES VEHICLE OVERHANG

THIS GRAPHIC REPRESENTS A CONCEPTUAL RENDERING. FINAL DETAILS INCLUDING DRIVEWAY RELOCATION / CONSOLIDATION, STREETSCAPING / LANDSCAPING, CROSS-ACCESS, SIDEWALKS, PARKING AND LANEAGE MODIFICATIONS WILL BE DETERMINED DURING THE PRELIMINARY DESIGN PHASE OF THE PROJECT.

TOOLE DESIGN
172 East Main Street, Suite 300
Spartanburg, SC 29303
P: 864.336.2276
F: 301.927.2800
www.tooledesign.com


BENTONVILLE BIKEWAY DESIGNS
C STREET - RAZORBACK ON-STREET ALTERNATIVE
AUTOTURN EXHIBITS
CITY OF BENTONVILLE

0 20' 40'
SCALE: 1" = 20'-0"
(UNLESS OTHERWISE NOTED)

DR.BY: PV
CH.BY: SJ
DATE: 2022
REV. 1: ____
REV. 2: ____
REV. 3: ____

SHEET TITLE
AUTOTURN
DRAWING NUMBER
AT-05
SHEET NUMBER
5 OF 8

1/20/2022 10:25 AM
V:\2021\021-0001_P_Bentonville Bikeway Designs\C Street Razorback Alternative\PRODUCTION\CAD\Exhibits\Cstreet_CS1_AutoTurn.dwg

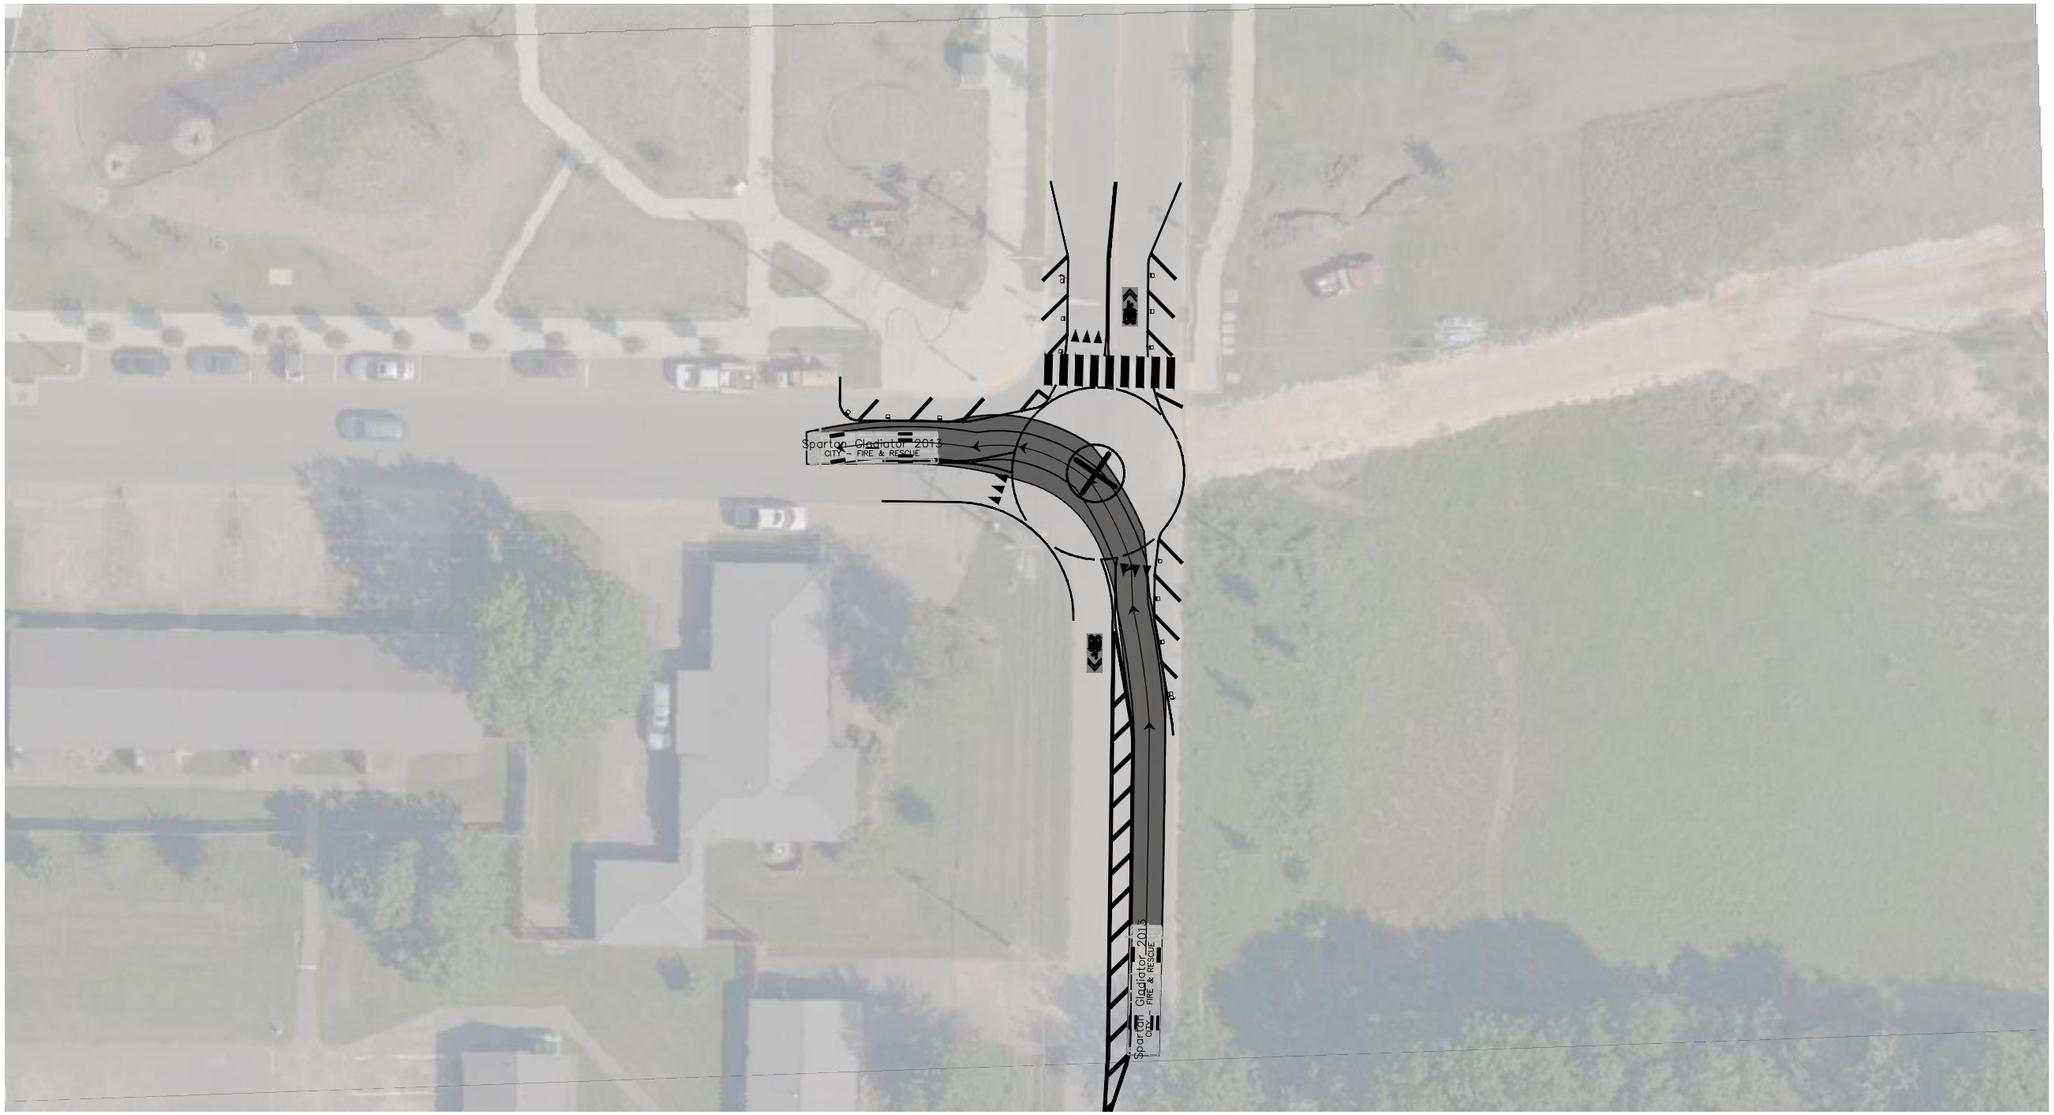

VEHICLE: FIRE TRUCK - SE C STREET LEFT TURN
NOTE: HATCHING INDICATES VEHICLE BODY AND INCLUDES VEHICLE OVERHANG

THIS GRAPHIC REPRESENTS A CONCEPTUAL RENDERING. FINAL DETAILS INCLUDING DRIVEWAY RELOCATION / CONSOLIDATION, STREETSCAPING / LANDSCAPING, CROSS-ACCESS, SIDEWALKS, PARKING AND LANEAGE MODIFICATIONS WILL BE DETERMINED DURING THE PRELIMINARY DESIGN PHASE OF THE PROJECT.

TOOLE DESIGN
172 East Main Street, Suite 300
Spartanburg, SC 29303
P: 864.336.2276
F: 301.927.2800
www.tooledesign.com


BENTONVILLE BIKEWAY DESIGNS
C STREET - RAZORBACK ON-STREET ALTERNATIVE
AUTOTURN EXHIBITS
CITY OF BENTONVILLE

0 20' 40'
SCALE: 1" = 20'-0"
(UNLESS OTHERWISE NOTED)

DR BY:	PV	
CH BY:	SJ	
DATE:	2022	
REV. 1:		
REV. 2:		
REV. 3:		

SHEET TITLE
AUTOTURN
DRAWING NUMBER
AT-06
SHEET NUMBER
6 OF 8

Phil Vasiliev
\\32nd? 10:25 AM
N:\Projects\Bentonville Bikeway Designs\C Street Razorback Alternative\PRODUCTION\CAD\LANDS\Lands_CSt_AutoTurn.dwg

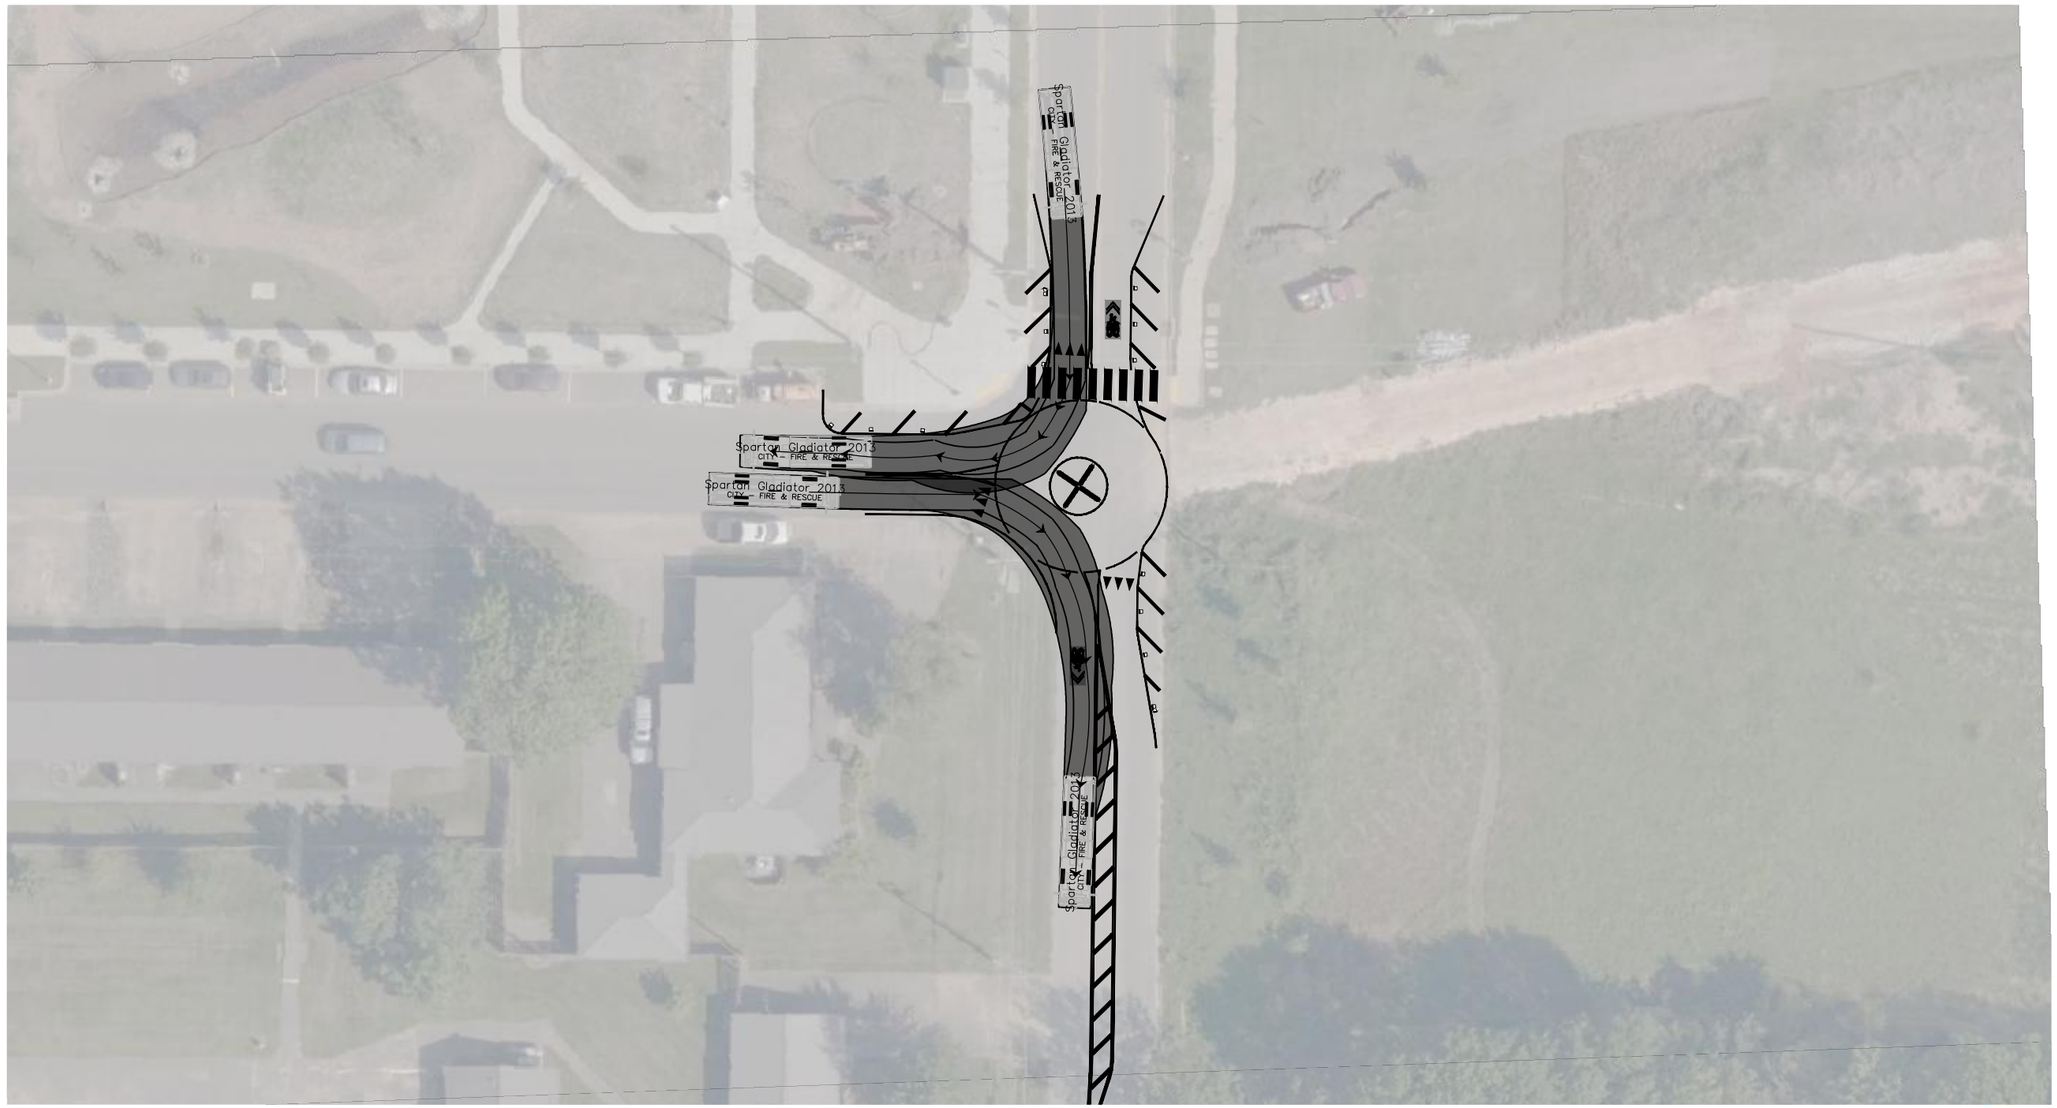

VEHICLE: FIRE TRUCK - RIGHT TURNS
NOTE: HATCHING INDICATES VEHICLE BODY AND INCLUDES VEHICLE OVERHANG

THIS GRAPHIC REPRESENTS A CONCEPTUAL RENDERING. FINAL DETAILS INCLUDING DRIVEWAY RELOCATION / CONSOLIDATION, STREETSCAPING / LANDSCAPING, CROSS-ACCESS, SIDEWALKS, PARKING AND LANEAGE MODIFICATIONS WILL BE DETERMINED DURING THE PRELIMINARY DESIGN PHASE OF THE PROJECT.

TOOLE DESIGN
172 East Main Street, Suite 300
Spartanburg, SC 29303
P: 864.336.2276
F: 301.927.2800
www.tooledesign.com


BENTONVILLE BIKEWAY DESIGNS
C STREET - RAZORBACK ON-STREET ALTERNATIVE
AUTOTURN EXHIBITS
CITY OF BENTONVILLE

0 20' 40'
SCALE: 1" = 20'-0"
(UNLESS OTHERWISE NOTED)

DR BY:	PV	
CH BY:	SJ	
DATE:	2022	
REV. 1:		
REV. 2:		
REV. 3:		

SHEET TITLE
AUTOTURN
DRAWING NUMBER
AT-04
SHEET NUMBER
7 OF 8

PM Vesely
\\Dzny1-fs03.AM
N:\Projects\Bentonville Bikeway Designs\C Street Razorback Alternative\PRODUCTION\CAD\LANS\Comp3_CSt_AutoTurn.dwg

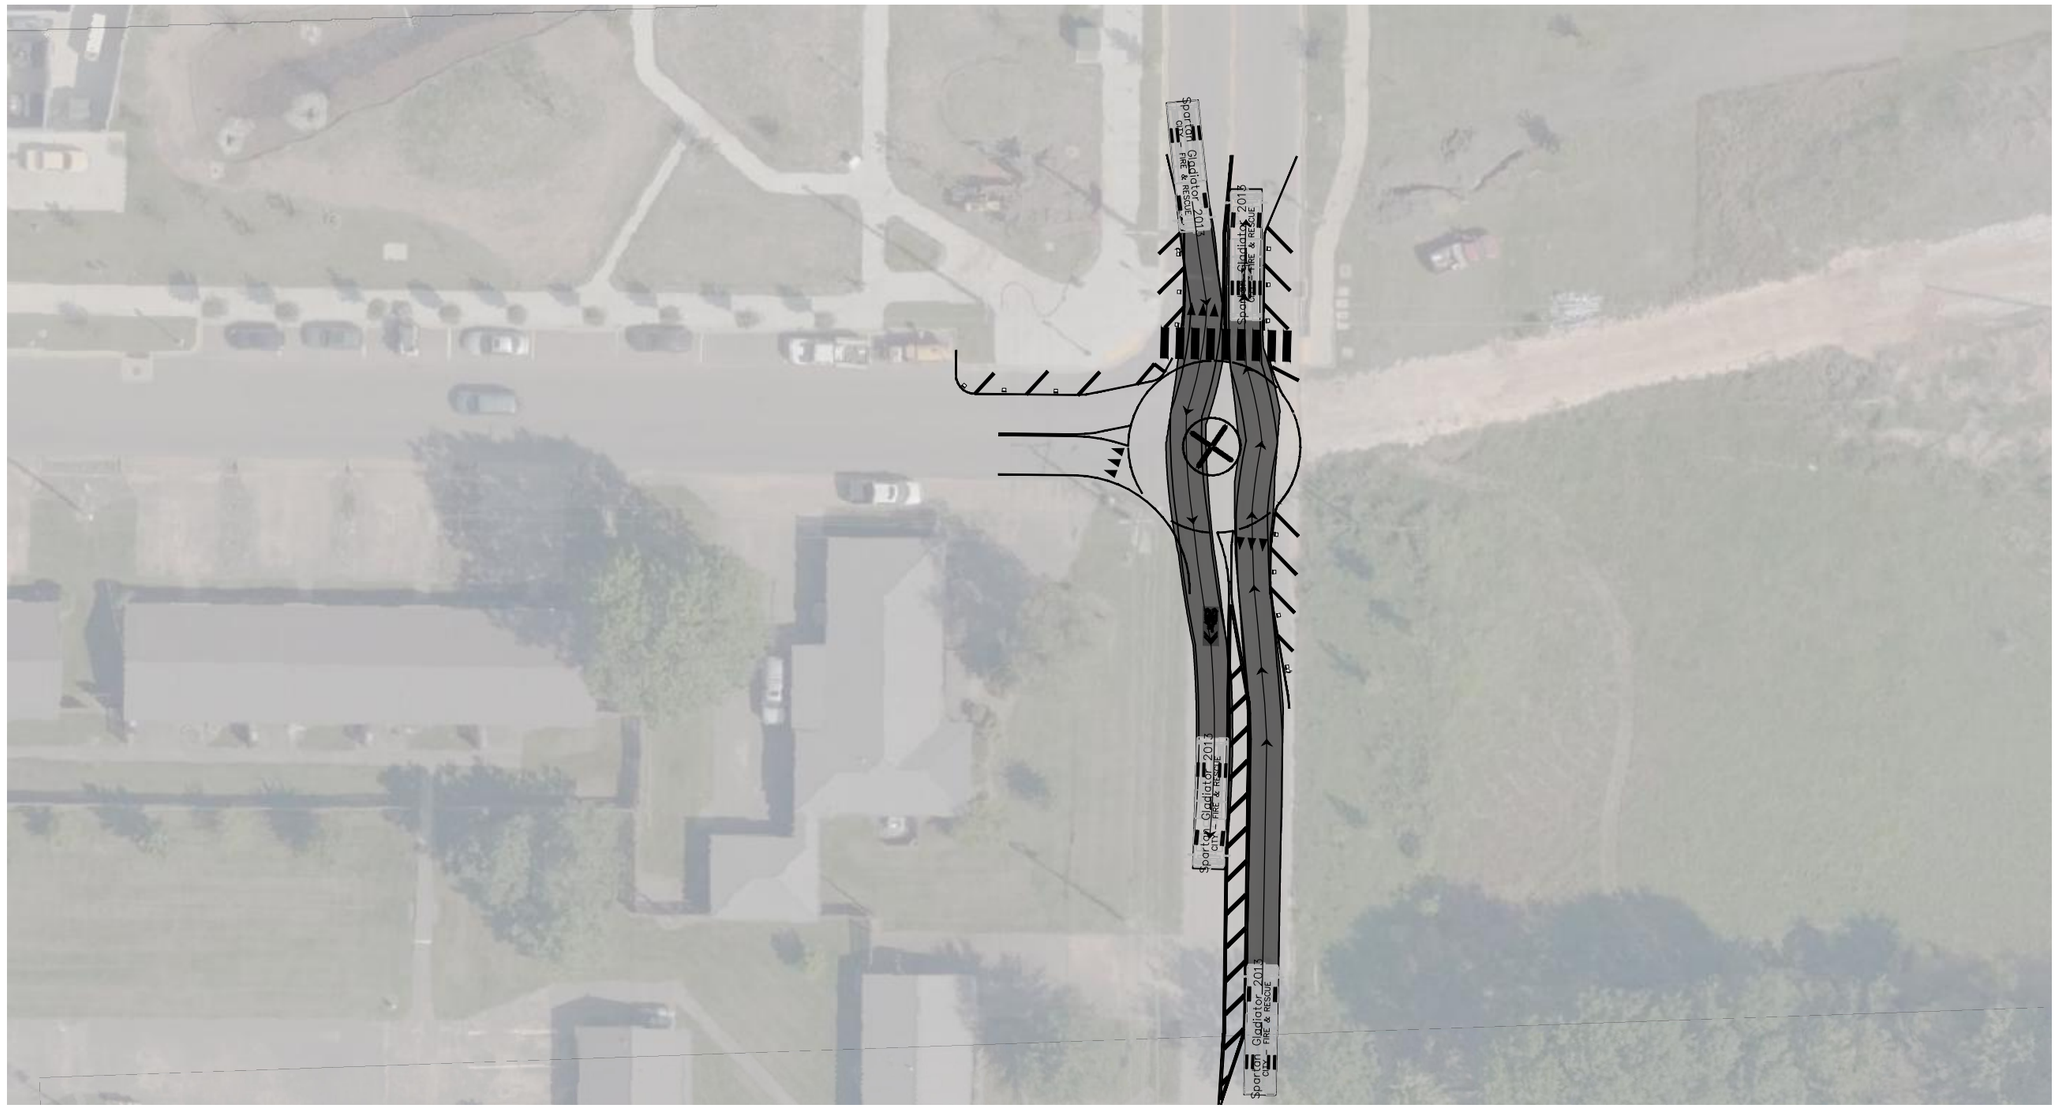

VEHICLE: FIRE TRUCK - THROUGH
NOTE: HATCHING INDICATES VEHICLE BODY AND INCLUDES VEHICLE OVERHANG

THIS GRAPHIC REPRESENTS A CONCEPTUAL RENDERING. FINAL DETAILS INCLUDING DRIVEWAY RELOCATION / CONSOLIDATION, STREETSCAPING / LANDSCAPING, CROSS-ACCESS, SIDEWALKS, PARKING AND LANEAGE MODIFICATIONS WILL BE DETERMINED DURING THE PRELIMINARY DESIGN PHASE OF THE PROJECT.

TOOLE DESIGN
172 East Main Street, Suite 300
Spartanburg, SC 29303
P: 864.336.2276
F: 301.927.2800
www.tooledesign.com

BENTONVILLE BIKEWAY DESIGNS
C STREET - RAZORBACK ON-STREET ALTERNATIVE
AUTOTURN EXHIBITS
CITY OF BENTONVILLE

0 20' 40'
SCALE: 1" = 20'-0"
(UNLESS OTHERWISE NOTED)

DR BY: PV
CH BY: SJ
DATE: 2022
REV. 1:
REV. 2:
REV. 3:

SHEET TITLE
AUTOTURN
DRAWING NUMBER
AT-08
SHEET NUMBER
8 OF 8

Phil Vesely
1/20/17 10:15 AM
V:\Active\Bike & Ped_P_Bentonville Bikeway Designs\C Street Razorback Alternative\PRODUCTION\CAD\TA-ANS\Corp8_CS1_AutoTurn.dwg

BENTONVILLE BIKEWAY DESIGNS

SE C STREET - RAZORBACK ON-STREET ALTERNATIVE

Prepared For

CITY OF BENTONVILLE, ARKANSAS

3200 SW MUNICIPAL DRIVE, BENTONVILLE, ARKANSAS 72712

(479) 271-6840


Project Location:

SE C STREET FROM DOWNTOWN TRAIL TO SE 18TH STREET & SE 18TH STREET FROM SE C STREET TO SE J STREET



1 COUNTY LOCATION MAP

BENTON COUNTY, AR N.T.S.

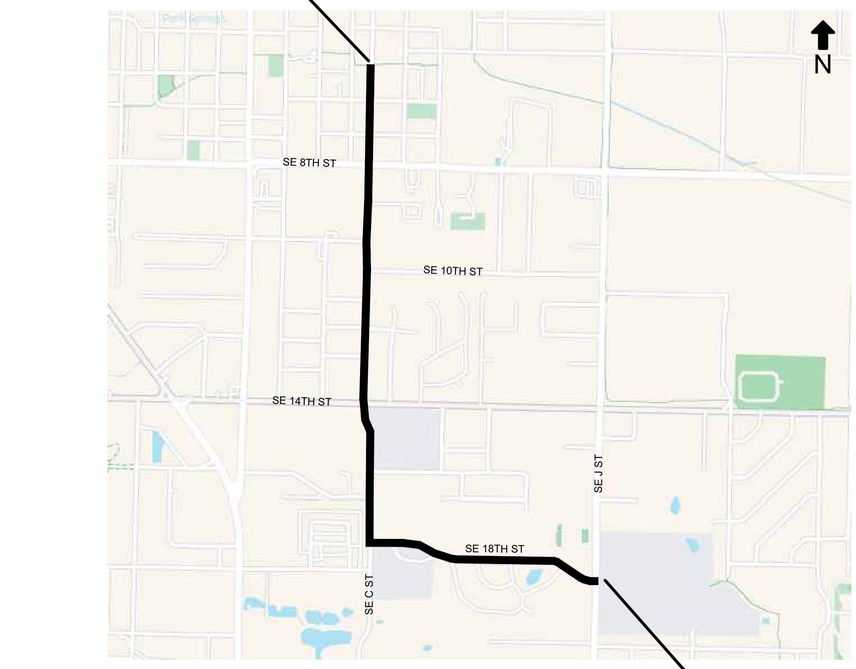

LOCATION MAP

N.T.S.

2

INDEX OF SHEETS		
SHEET NUMBER	DRAWING NUMBER	SHEET TITLE
1	G-01	COVER SHEET
2	G-02	GENERAL NOTES
3-17	TP-01 - TP-15	PAVEMENT MARKING AND STRIPING PLAN
18	EN-01	PAVEMENT MARKING AND STRIPING ENLARGEMENT
19-20	DT-01 - DT-02	DETAILS

Call 811 atleast 72 hours prior to breaking ground, excluding weekends and legal holidays to connect you to the correct local "Call Before You Dig" Center.

811 Know what's **below.** **Call** before you dig.

PRELIMINARY - NOT FOR CONSTRUCTION

TOOLE DESIGN

172 East Main Street, Suite 300
Spartanburg, SC 29306
P: 864.336.2276
F: 301.927.2800
www.tooledesign.com

BENTONVILLE BIKEWAY DESIGNS
CITY OF BENTONVILLE, ARKANSAS
SE C STREET RAZORBACK ON-STREET ALTERNATIVE
COVER SHEET

THIS DOCUMENT IS PRELIMINARY IN NATURE AND IS NOT A FINAL,SIGNED AND SEALED DOCUMENT NOT ISSUED FOR CONSTRUCTION

REVISIONS

#	DATE	DESCRIPTION
1		
2		
3		
4		
5		

PROJECT NUMBER: C0098.00
RELEASE DATE: 2022
DR BY: JV/PV
CH BY: SJ

DRAFT SUBMITTAL

This drawing contains specific and proprietary information and is the property of Toole Design Group, LLC. This drawing and the information contained herein may not be scanned, copied, reproduced, modified, published, posted, uploaded, transmitted, or distributed in any way without expressed written consent from Toole Design Group, LLC for the specific project named on this sheet.

© 2021 Toole Design Group, LLC

SHEET NUMBER

1 OF 20

DRAWING NUMBER

G-01

EFFORTS HAVE BEEN MADE TO PRODUCE THIS DOCUMENT USING RECYCLED MATERIALS.
PLEASE CONTINUE THE CYCLE AND PROPERLY RECYCLE ALL UNNECESSARY COPIES.

Jenni Vanos
05/24/2022 11:23:29 AM
H:\C0000\C0098.00_Bentonville Bikeway Designs\C Street Razorback Alternative\PRODUCTION\CAD\PLANS\C0098.00_C_ST_CA1 COVER SHEET_DB.dwg

GENERAL NOTES:

1. EXISTING CONDITIONS AND TOPOGRAPHICAL INFORMATION OBTAINED FROM ON-THE-GROUND INSTRUMENT SURVEY CONDUCTED BY CRAFTON TULL ASSOCIATES, INC. AND DATED DECEMBER 2020. UTILITY INFORMATION ON SURVEY WAS DEVELOPED TO QUALITY LEVEL C.

2. ALL CONSTRUCTION SHALL BE IN ACCORDANCE WITH THE CITY OF BENTONVILLE STREET SPECIFICATIONS, ArDOT STANDARD SPECIFICATIONS FOR HIGHWAY CONSTRUCTION, AND PROJECT SPECIALS.

3. THE CONTRACTOR SHALL PROVIDE NECESSARY TRAFFIC CONTROL DEVICES OF MAINTENANCE OF TRAFFIC DURING CONSTRUCTION IN ACCORDANCE WITH THE "MANUAL ON UNIFORM TRAFFIC CONTROL DEVICES" AND ITS LATEST REVISIONS.

4. THE CONTRACTOR SHALL PREPARE AND SUBMIT TO THE OWNER OR THEIR REPRESENTATIVE FOR APPROVAL A DETAILED MAINTENANCE OF TRAFFIC PLAN FOR ALL STREETS IN THE PROJECT CONSTRUCTION LIMITS IN ACCORDANCE WITH PROJECT SPECIFICATIONS PRIOR TO THE START OF CONSTRUCTION.

5. ANY EQUIPMENT OR APPURTENANCE THAT INTERFERES WITH THE PROPOSED CONSTRUCTION AND WHICH MAY BE THE PROPERTY OF UTILITY SERVICE ORGANIZATIONS SHALL BE MOVED BY THE OWNERS UNLESS OTHERWISE NOTED ON THE PLANS.

6. ALL TREES THAT DO NOT DIRECTLY INTERFERE WITH THE PROPOSED CONSTRUCTION SHALL BE PROTECTED AND MAINTAINED AS DIRECTED BY THE OWNER'S REPRESENTATIVE. CARE AND DISCRETION SHALL BE USED TO ENSURE THAT ALL TREES NOT TO BE REMOVED SHALL BE PROTECTED ACCORDING TO PROJECT PLANS AND SPECIFICATIONS DURING THE CONSTRUCTION OPERATIONS.

7. DAMAGE TO SURFACES BEYOND THE PAVEMENT LIMITS SPECIFIED IN THE DETAILED DRAWINGS, CONSTRUCTION PLANS, AND SPECIFICATIONS SHALL BE REPAIRED BY THE CONTRACTOR AT THEIR EXPENSE. REPAIRS SHALL BE APPROVED BY THE CITY OF BENTONVILLE.

8. THE CONTRACTOR SHALL COMPLY WITH ALL APPLICABLE LAWS, CODES AND ORDINANCES. THE PROJECT MAY BE PERMITTED THROUGH VARIOUS LOCAL, STATE, OR FEDERAL REGULATORY AGENCIES. THE CONTRACTOR SHALL PERFORM THE WORK IN SUCH A MANNER TO COMPLY WITH SUCH PERMITS.

9. ALL COORDINATES AND DIMENSIONS ARE TO THE CENTERLINE OF UTILITIES AND STRUCTURES UNLESS OTHERWISE NOTED.

10. ACCESS TO EXISTING PRIVATE DRIVES AND POSTAL DELIVERY SHALL BE MAINTAINED BY THE CONTRACTOR AT ALL TIMES.

11. WORK ON EXISTING ROADWAYS SHALL INCLUDE WARNING SIGNS AND BARRICADES IN ACCORDANCE WITH THE REQUIREMENTS OF THE STATE, COUNTY, OR MUNICIPAL DEPARTMENT HAVING JURISDICTION. OTHER SIGNS AND DEVICES, SUCH AS PLATING, SHALL BE PLACED AS REQUIRED TO ADEQUATELY PROTECT THE PUBLIC. TWO-WAY TRAFFIC SHALL BE PROVIDED AT ALL TIMES ON ANY ROAD, OR STATE HIGHWAY AND SHALL BE SUBSIDIARY TO THE BID.

12. THE CONTRACTOR SHALL CONTROL EROSION ON THE SITE. ALL DISTURBED AREAS SHALL BE SEEDED, FERTILIZED AND MULCHED (OR LANDSCAPED) AS REQUIRED BY THE SPECIFICATION AS SOON AS POSSIBLE AFTER CONSTRUCTION ACTIVITY IS COMPLETED. THE SITE SHALL BE GRADED TO MAINTAIN POSITIVE DRAINAGE DURING CONSTRUCTION. WATER SHALL NOT BE ALLOWED TO POND.

13. ALL FENCES, IRRIGATION FACILITIES, UTILITY SERVICES, LANDSCAPING AND OTHER MISCELLANEOUS FACILITIES, REMOVED OR ALTERED DURING CONSTRUCTION SHALL BE REPLACED IN-KIND OR RESTORED TO THEIR ORIGINAL CONDITION PRIOR TO FINAL COMPLETION. THIS WORK SHALL BE INCIDENTAL TO THE PROJECT, AND NO PAYMENT WILL BE MADE UNLESS ITEM(S) ARE SPECIFICALLY LISTED ON THE BID FORM OR SUMMARY OF QUANTITIES.

14. ALL PAVEMENT MARKINGS SHALL BE THERMOPLASTIC UNLESS NOTED OTHERWISE.

15. ALL PEDESTRIAN AND BICYCLE WARNING SIGNS, INCLUDING BUT NOT LIMITED TO W16-7pL SHALL BE FLUORESCENT YELLOW GREEN (FLYG) WITH A DIAMOND GRADE RETROREFLECTIVE SHEETING. ALL EXISTING PEDESTRIAN AND BICYCLE WARNING SIGNS ALONG PROJECT EXTENTS SHALL BE REPLACED WITH FLYG SIGNAGE AS NECESSARY.

16. ANY PROPOSED CURB RAMPS, DETECTABLE WARNING SURFACES, SIDEWALK OR SIDEWALK CULVERTS ARE CURRENTLY PRELIMINARY AND NEED APPROVAL FROM THE CITY OF BENTONVILLE IN ORDER TO BE INCLUDED IN THIS QUICK BUILD PLAN.

17. WHERE CONSTRUCTION CROSSES STREAMS, DRAINAGE CHANNELS, OR NATURAL OR MAN-MADE SWALES, FLOW SHALL BE MAINTAINED AT ALL TIMES DURING CONSTRUCTION. THESE AREAS SHALL BE REVEGETATED AS SOON AS THE GRADING WORK IS COMPLETED.

UTILITY NOTES:

1. CONTRACTOR IS RESPONSIBLE FOR CONTACTING ALL ASSOCIATED UTILITY COMPANIES AND AGENCIES TO IDENTIFY THE LOCATION OF UTILITIES PRIOR TO COMMENCEMENT OF WORK.

2. THE CONTRACTOR SHALL CALL "ARKANSAS ONE-CALL" FOR LOCATION OF ALL UTILITIES PRIOR TO COMMENCEMENT OF ANY EXCAVATION.

3. CONTRACTOR SHALL FIELD VERIFY THE LOCATIONS OF UTILITIES COMPARED TO WHAT IS SHOWN ON THE PLANS. IF DISCREPANCIES ARE DISCOVERED THAT AFFECT THE WORK, THE CONTRACTOR SHALL NOTIFY THE ENGINEER OR OWNER'S REPRESENTATIVE, WHICHEVER APPLIES.

4. ALL FRANCHISE UTILITIES TO BE MOVED OR LOWERED BY THE RESPECTIVE OWNERS AS PER AGREEMENT WITH SUCH OWNERS.

5. TOP ELEVATION OF ALL UTILITY STRUCTURES THAT REMAIN IN SERVICE SHALL BE ADJUSTED TO MATCH THE SURROUNDING FINISHED GRADE ELEVATION.

6. CONTRACTOR SHALL COORDINATE WITH LOCAL UTILITY COMPANIES AND THE OWNER'S REPRESENTATIVE REGARDING SHUTDOWNS NECESSARY TO COMPLETE THE WORK.

7. CONTRACTOR IS RESPONSIBLE FOR ALL UTILITY CONNECTION FEES AND PERMITTING REQUIRED FOR UTILITY CONSTRUCTION AND CONNECTIONS. THIS INCLUDES ALL FEES ASSOCIATED WITH CONNECTION CHARGES AND METERS.

8. EXISTING UTILITIES SHOWN ARE FOR INFORMATION PURPOSES ONLY AND BASED ON INFORMATION GATHERED THROUGH VARIOUS MEANS. CONTRACTOR SHALL VERIFY EXACT LOCATION AND ELEVATION. CONTRACTOR SHALL NOTIFY THE OWNER'S REPRESENTATIVE OF ANY DISCREPANCIES AND/OR CONFLICTS BEFORE CONSTRUCTION OF UTILITY IMPROVEMENTS AND SHALL TAKE MEASURES TO PROVIDE PROTECTION AS TO NOT DISRUPT SERVICES DURING CONSTRUCTION.

9. CONTRACTOR SHALL COORDINATE INSTALLATION OF UTILITIES IN SUCH A MANNER AS TO AVOID CONFLICTS AND TO ASSURE SPECIFIED DEPTHS ARE ACHIEVED.

TABLE OF ABBREVIATIONS:

APPROX	APPROXIMATE
AVG	AVERAGE
B&B	BALLED AND BURLAPPED
BLDG	BUILDING
BM	BENCHMARK
BOC	BACK OF CURB
BR	BOTTOM OF RAMP
BS	BOTTOM OF STEP
BW	BOTTOM OF WALL
CAL	CALIPER
CF	CUBIC FEET
CIP	CAST IN PLACE
CL	CENTER LINE
CONT	CONTINUOUS
CY	CUBIC YARD
DEMO	DEMOLISH, DEMOLITION
DIA	DIAMETER
DIM	DIMENSION
DTL	DETAIL
DWG	DRAWING
EA	EACH
ENG	ENGINEER
EQ	EQUAL
EST	ESTIMATE
EX	EXISTING
FFE	FINISHED FLOOR ELEVATION
FG	FINISHED GRADE
FL	FLOW LINE
FOC	FACE OF CURB
FT	FOOT (FEET)
FTG	FOOTING
GEN	GENERAL
GR	GRADE ELEVATION
HP	HIGH POINT
HT	HEIGHT
IN	INCH (INCHES)
INCL	INCLUDE(D)
JT	JOINT
LS	LANDSCAPE
LF	LINEAR FEET
LP	LOW POINT
MAX	MAXIMUM
MH	MANHOLE
MIN	MINIMUM
MISC	MISCELLANEOUS
NIC	NOT IN CONTRACT
NO	NUMBER
NOM	NOMINAL
NTS	NOT TO SCALE
OC	ON CENTER
PC	POINT OF CURVATURE
PI	POINT OF INTERSECTION
PL	PROPERTY LINE
PT	POINT, POINT OF TANGENCY
PVC	POLYVINYL CHLORIDE
QTY	QUANTITY
R	RADIUS
REF	REFERENCE
REINF	REINFORCED
REV	REVISION, REVISED
ROW	RIGHT OF WAY
R/W	RIGHT OF WAY
SAN	SANITARY
SD	STORM DRAIN
SF	SQUARE FOOT (FEET)
SUP	SHARED USE PATH
SHT	SHEET
SW	SIDEWALK
SIM	SIMILAR
SPECS	SPECIFICATIONS
SY	SQUARE YARD
STA	STATION
STD	STANDARD
SYM	SYMMETRICAL
TCE	TEMPORARY CONSTRUCTION EASEMENT
TC	TOP OF CURB
TF	TOP OF FOOTING
TR	TOP OF RAMP
TS	TOP OF STEP
TW	TOP OF WALL
TYP	TYPICAL
VAR	VARIES
VOL	VOLUME
W/	WITH
W/O	WITHOUT
WT	WEIGHT
WWF	WELDED WIRE FABRIC
YD	YARD

LEGEND:

- ZICLA ZIPPER SEPARATOR "A" UNITS
- ZICLA ZIPPER SEPARATOR "AB" UNITS
- 6' TREE TOP TURN WEDGE

CONSTRUCTION NOTES (PAVEMENT MARKING):

1. REMOVE EXISTING 4" YELLOW CENTER LINE
2. REMOVE EXISTING SHARED LANE MARKING
3. REMOVE 24" SOLID WHITE LINE
4. INSTALL 24" SOLID WHITE LINE
5. INSTALL 4" SOLID DOUBLE YELLOW CENTERLINE
6. INSTALL 4" SOLID WHITE LINE
7. INSTALL 4" DOTTED WHITE LINE
8. INSTALL 8" SOLID WHITE LINE
9. INSTALL ZICLA ZIPPER "A" UNIT
10. INSTALL BICYCLE LANE SYMBOL AND ARROW (SEE DETAIL SHEET DT-02)
11. INSTALL SHARED LANE MARKING W/ GREEN BACKGROUND (SEE DETAIL SHEET DT-01)
12. INSTALL SHARED-USE CROSSING (SEE DETAIL SHEET DT-02)
13. INSTALL PEDSTRIAN CROSSWALK (SEE DETAIL SHEET DT-02)
14. INSTALL STRIPED CURB EXTENSION (SEE DETAIL SHEET DT-02)
15. INSTALL STRIPED CURB EXTENSION WITH ZICLA ZIPPERS (SEE DETAIL SHEET DT-01)
16. INSTALL STRIPED CURB EXTENSION WITH ZICLA ZIPPERS & TREE TOP TURN WEDGES (SEE DETAIL SHEET DT-01)
17. INSTALL LARGE YIELD LINES (SEE DETAIL SHEET DT-01)
18. INSTALL SMALL YIELD LINES (SEE DETAIL SHEET DT-01)
19. INSTALL PAVEMENT MARKING ARROWS
20. INSTALL PAVEMENT MARKING WORDS
21. INSTALL BICYCLE BOX (SEE DETAIL SHEET DT-02)
22. INSTALL 24" SOLID YELLOW LINE
23. INSTALL 6' TREETOP TURN WEDGE

CONSTRUCTION NOTES (SIGNAGE):

1. FURNISH AND INSTALL SIGN PER ARDOT STD DWG SHS-1
2. REMOVE SIGN

Call 811 atleast 72 hours prior to breaking ground, excluding weekends and legal holidays to connect you to the correct local "Call Before You Dig" Center.

811 Know what's **below.** **Call** before you dig.

PRELIMINARY - NOT FOR CONSTRUCTION

TOOLE DESIGN
172 East Main Street, Suite 300
Spartanburg, SC 29306
P: 864.336.2276
F: 301.927.2800
www.tooledesign.com

BENTONVILLE BIKEWAY DESIGNS

CITY OF BENTONVILLE, ARKANSAS

SE C STREET RAZORBACK ON-STREET ALTERNATIVE

GENERAL NOTES

THIS DOCUMENT IS PRELIMINARY IN NATURE AND IS NOT A FINAL,SIGNED AND SEALED DOCUMENT NOT ISSUED FOR CONSTRUCTION

REVISIONS

#	DATE	DESCRIPTION
1		
2		
3		
4		
5		

PROJECT NUMBER: C0098.00
RELEASE DATE: 2022
DR BY: JV/PV
CH BY: SJ

DRAFT SUBMITTAL


This drawing contains specific and proprietary information and is the property of Toole Design Group, LLC. This drawing and the information contained herein may not be scanned, copied, reproduced, modified, published, posted, uploaded, transmitted, or distributed in any way without expressed written consent from Toole Design Group, LLC for the specific project named on this sheet.
© 2021 Toole Design Group, LLC

SHEET NUMBER
2 OF 20

DRAWING NUMBER
G-02

EFFORTS HAVE BEEN MADE TO PRODUCE THIS DOCUMENT USING RECYCLED MATERIALS.
PLEASE CONTINUE THE CYCLE AND PROPERLY RECYCLE ALL UNNECESSARY COPIES.

Jenny Vanzie
03/24/2022 11:20:45 AM
H:\C0000\C0098.00_2_Bentonville Bikeway Designs\C Street Razorback Alternative\PRODUCTION\CAD\PLANS\C0098.00_C_ST_C-01 COVER SHEET_DB.dwg

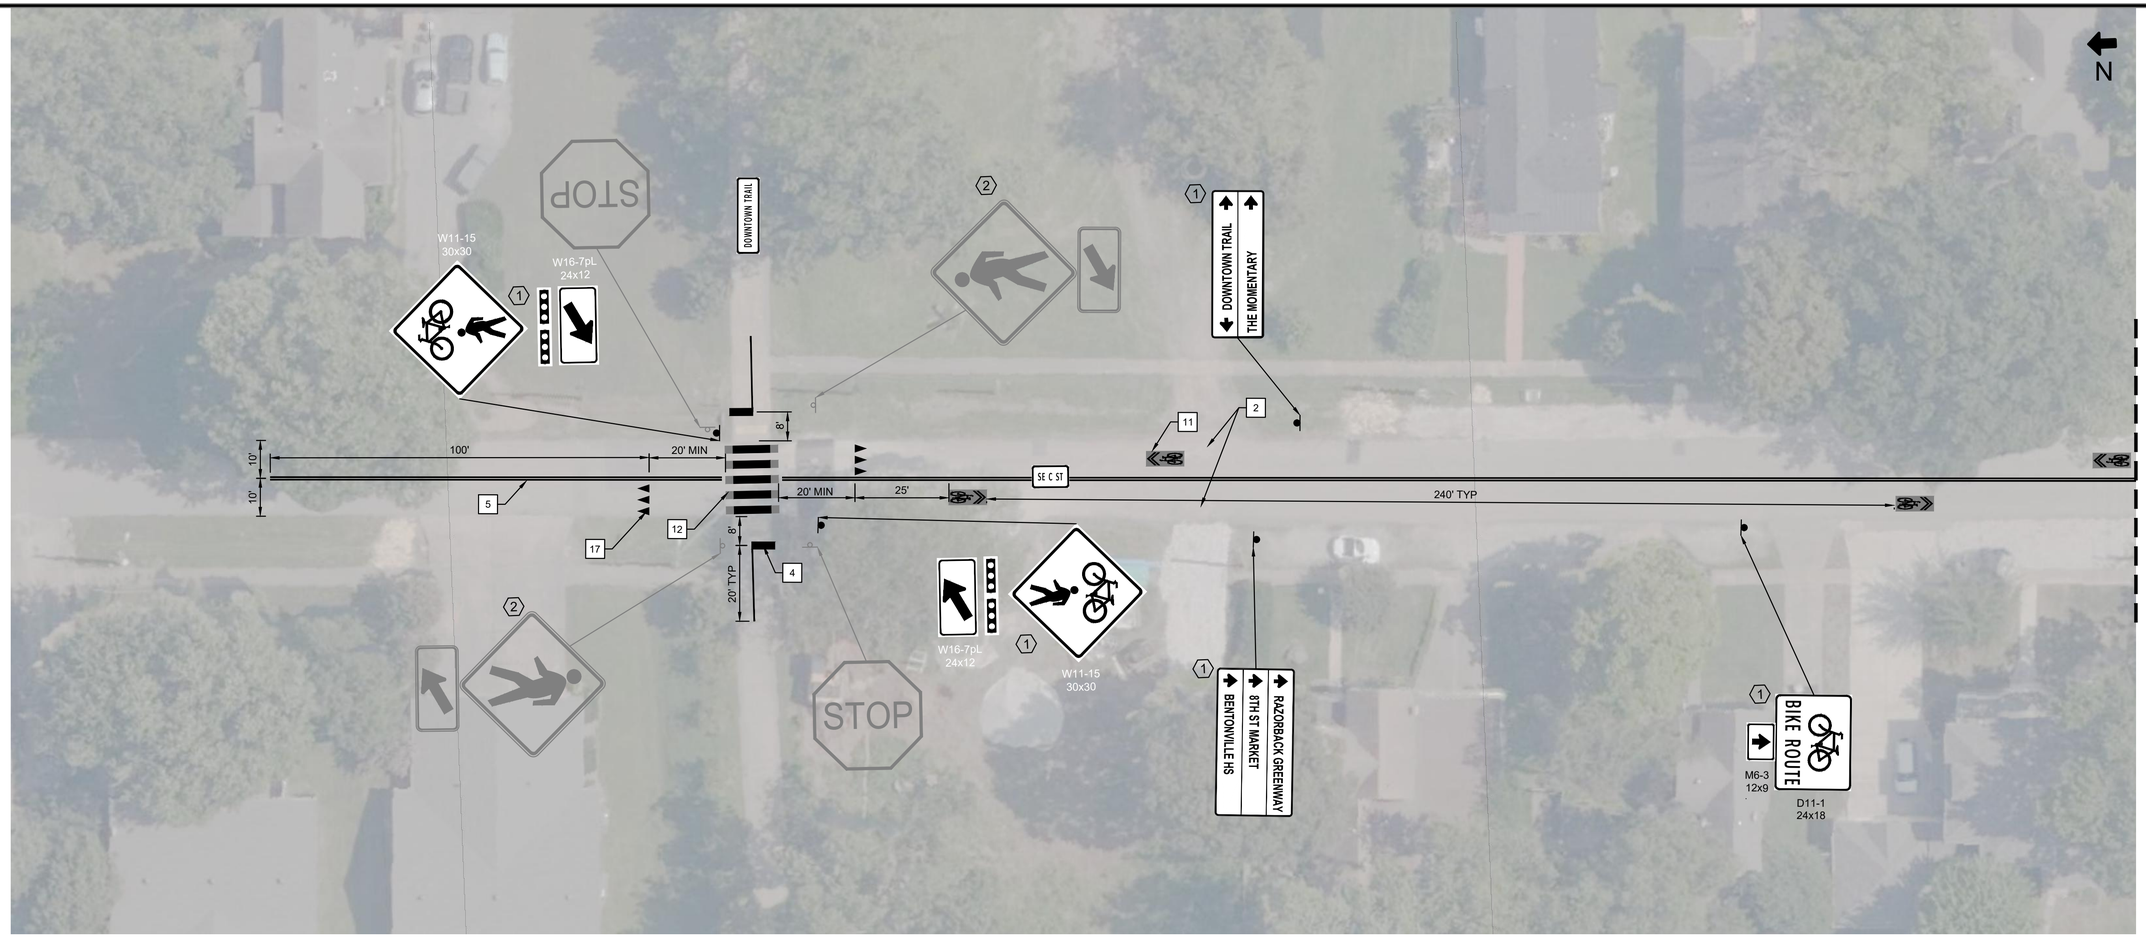

LEGEND:

- ZICLA ZIPPER SEPARATOR "A" UNITS
- ZICLA ZIPPER SEPARATOR "AB" UNITS
- 6' TREE TOP TURN WEDGE

CONSTRUCTION NOTES (PAVEMENT MARKING):

1. REMOVE EXISTING 4" YELLOW CENTER LINE
2. REMOVE EXISTING SHARED LANE MARKING
3. REMOVE 24" SOLID WHITE LINE
4. INSTALL 24" SOLID WHITE LINE
5. INSTALL 4" SOLID DOUBLE YELLOW CENTERLINE
6. INSTALL 4" SOLID WHITE LINE
7. INSTALL 4" DOTTED WHITE LINE
8. INSTALL 8" SOLID WHITE LINE
9. INSTALL ZICLA ZIPPER "A" UNIT
10. INSTALL BICYCLE LANE SYMBOL AND ARROW (SEE DETAIL SHEET DT-02)
11. INSTALL SHARED LANE MARKING W/ GREEN BACKGROUND (SEE DETAIL SHEET DT-01)
12. INSTALL SHARED-USE CROSSING (SEE DETAIL SHEET DT-02)
13. INSTALL PEDSTRIAN CROSSWALK (SEE DETAIL SHEET DT-02)
14. INSTALL STRIPED CURB EXTENSION (SEE DETAIL SHEET DT-02)
15. INSTALL STRIPED CURB EXTENSION WITH ZICLA ZIPPERS (SEE DETAIL SHEET DT-01)
16. INSTALL STRIPED CURB EXTENSION WITH ZICLA ZIPPERS & TREE TOP TURN WEDGES (SEE DETAIL SHEET DT-01)
17. INSTALL LARGE YIELD LINES (SEE DETAIL SHEET DT-01)
18. INSTALL SMALL YIELD LINES (SEE DETAIL SHEET DT-01)
19. INSTALL PAVEMENT MARKING ARROWS
20. INSTALL PAVEMENT MARKING WORDS
21. INSTALL BICYCLE BOX (SEE DETAIL SHEET DT-02)
22. INSTALL 24" SOLID YELLOW LINE
23. INSTALL 6' TREETOP TURN WEDGE

CONSTRUCTION NOTES (SIGNAGE):

1. FURNISH AND INSTALL SIGN PER ARDOT STD DWG SHS-1
2. REMOVE SIGN

NOTES:

1. STREET NAME SIGNS ARE TO REMAIN OR BE RELOCATED TO PROPOSED R1-1 OR R1-2 SIGN LOCATIONS OR SIGNAL MAST ARMS.
2. EXISTING SIGNS ARE TO REMAIN UNLESS NOTED OTHERWISE.
3. BICYCLE WAYFINDING SIGNAGE INCLUDING TURN, CONFIRMATION, AND DECISION SIGNS SUBJECT TO COORDINATION WITH THE CITY.
4. EXISTING SHARED LANE MARKINGS MAY NOT BE REFLECTED IN AERIAL. CONTRACTOR TO FIELD VERIFY AND REMOVE AS INDICATED ON PLANS.

PRELIMINARY - NOT FOR CONSTRUCTION

TOOLE DESIGN
172 East Main Street, Suite 300
Spartanburg, SC 29306
P: 864.336.2276
F: 301.927.2800
www.tooledesign.com

BENTONVILLE BIKEWAY DESIGNS

CITY OF BENTONVILLE, ARKANSAS

SE C STREET RAZORBACK ON-STREET ALTERNATIVE

PAVEMENT MARKING AND STRIPING PLAN

THIS DOCUMENT IS PRELIMINARY IN NATURE AND IS NOT A FINAL,SIGNED AND SEALED DOCUMENT NOT ISSUED FOR CONSTRUCTION

REVISIONS

#	DATE	DESCRIPTION
1		
2		
3		
4		
5		

PROJECT NUMBER: C0098.00
RELEASE DATE: 2022
DR BY: JV/PV
CH BY: SJ

DRAFT SUBMITTAL

This drawing contains specific and proprietary information and is the property of Toole Design Group, LLC. This drawing and the information contained herein may not be scanned, copied, reproduced, modified, published, posted, uploaded, transmitted, or distributed in any way without expressed written consent from Toole Design Group, LLC for the specific project named on this sheet.
© 2021 Toole Design Group, LLC


0 20' 40'
SCALE: 1" = 20'-0"
(UNLESS OTHERWISE NOTED)

SHEET NUMBER
3 OF 20

DRAWING NUMBER
TP-01

EFFORTS HAVE BEEN MADE TO PRODUCE THIS DOCUMENT USING RECYCLED MATERIALS.
PLEASE CONTINUE THE CYCLE AND PROPERLY RECYCLE ALL UNNECESSARY COPIES.

Jenny Vranow
10/24/2022 11:23:50 AM
H:\C0098\C0098.00_P_Bentonville Bikeway Designs\C Street Razorback Alternative\PRODUCTION\CAD\PLANS\C0098.00_C_ST_TP-01 PAVEMENT MARKING AND STRIPING PLAN_DB.dwg

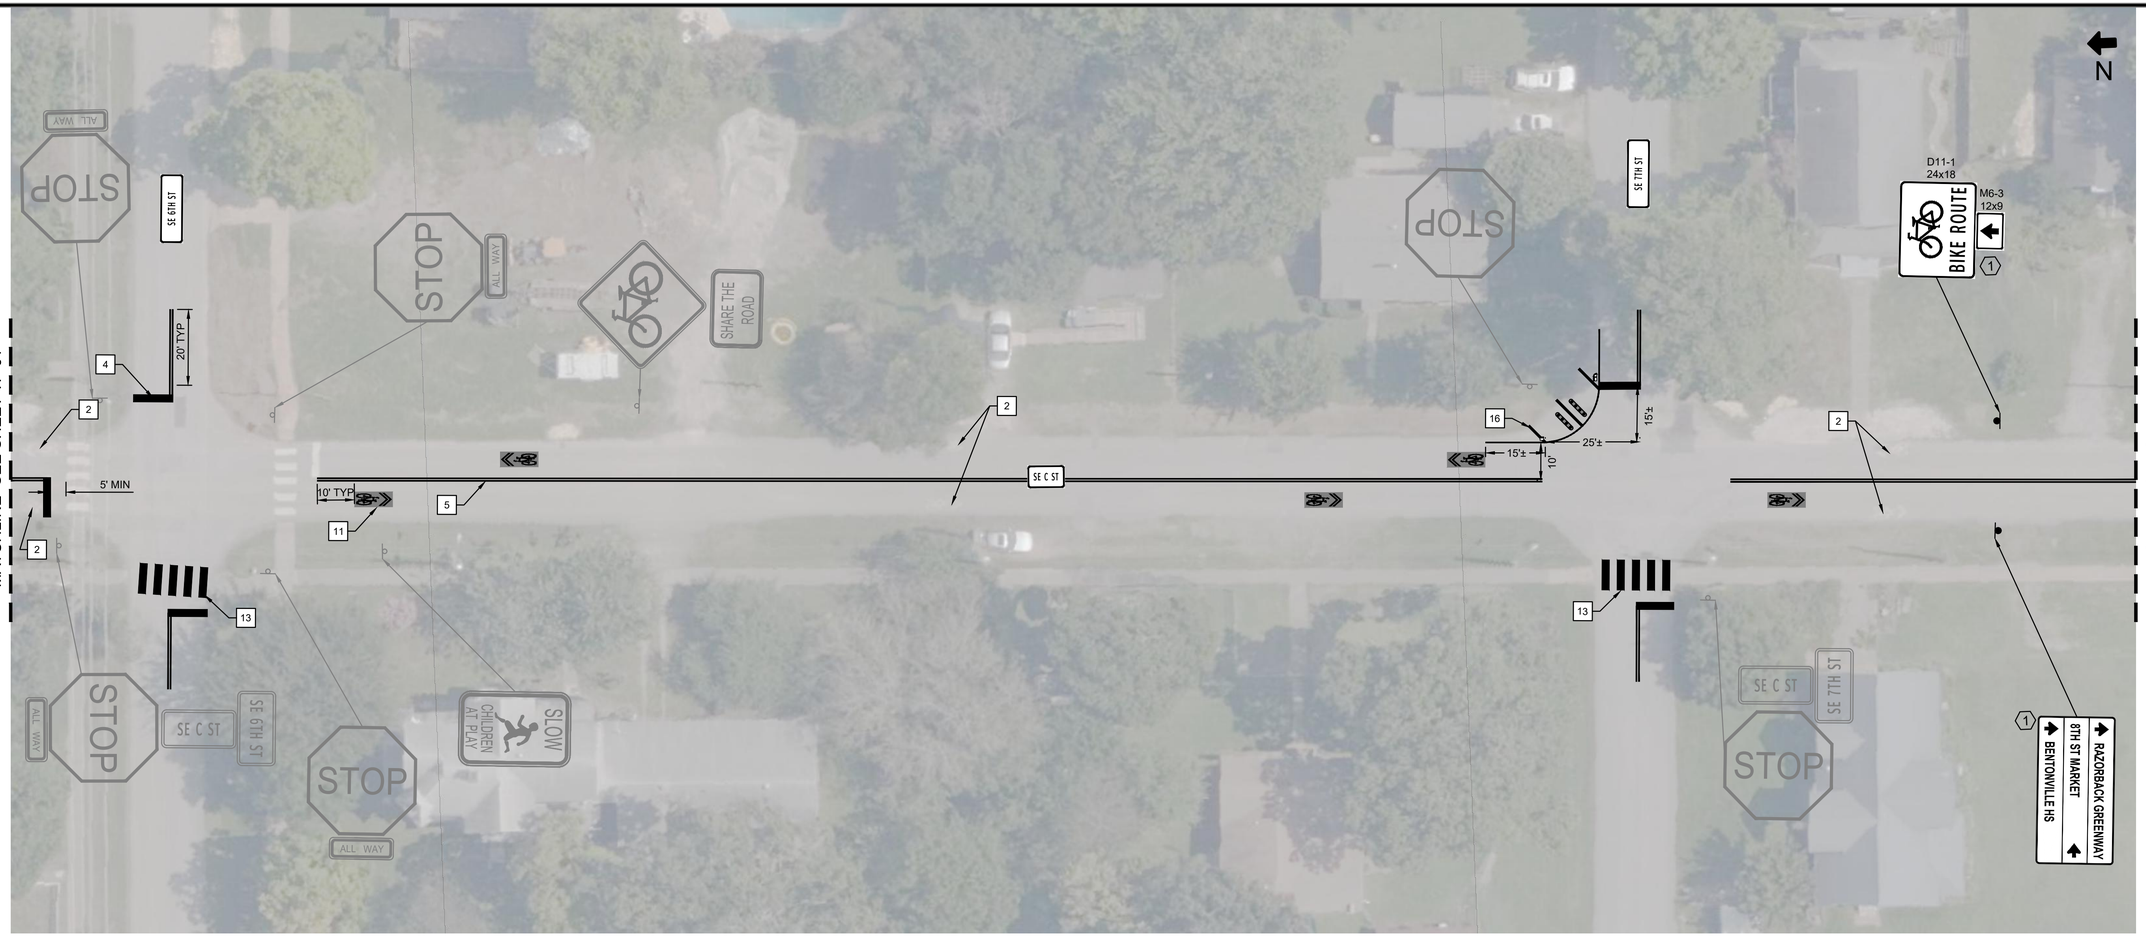

LEGEND:

- ZICLA ZIPPER SEPARATOR "A" UNITS
- ZICLA ZIPPER SEPARATOR "AB" UNITS
- 6' TREE TOP TURN WEDGE

CONSTRUCTION NOTES (PAVEMENT MARKING):

1. REMOVE EXISTING 4" YELLOW CENTER LINE
2. REMOVE EXISTING SHARED LANE MARKING
3. REMOVE 24" SOLID WHITE LINE
4. INSTALL 24" SOLID WHITE LINE
5. INSTALL 4" SOLID DOUBLE YELLOW CENTERLINE
6. INSTALL 4" SOLID WHITE LINE
7. INSTALL 4" DOTTED WHITE LINE
8. INSTALL 8" SOLID WHITE LINE
9. INSTALL ZICLA ZIPPER "A" UNIT
10. INSTALL BICYCLE LANE SYMBOL AND ARROW (SEE DETAIL SHEET DT-02)
11. INSTALL SHARED LANE MARKING W/ GREEN BACKGROUND (SEE DETAIL SHEET DT-01)
12. INSTALL SHARED-USE CROSSING (SEE DETAIL SHEET DT-02)
13. INSTALL PEDSTRIAN CROSSWALK (SEE DETAIL SHEET DT-02)
14. INSTALL STRIPED CURB EXTENSION (SEE DETAIL SHEET DT-02)
15. INSTALL STRIPED CURB EXTENSION WITH ZICLA ZIPPERS (SEE DETAIL SHEET DT-01)
16. INSTALL STRIPED CURB EXTENSION WITH ZICLA ZIPPERS & TREE TOP TURN WEDGES (SEE DETAIL SHEET DT-01)
17. INSTALL LARGE YIELD LINES (SEE DETAIL SHEET DT-01)
18. INSTALL SMALL YIELD LINES (SEE DETAIL SHEET DT-01)
19. INSTALL PAVEMENT MARKING ARROWS
20. INSTALL PAVEMENT MARKING WORDS
21. INSTALL BICYCLE BOX (SEE DETAIL SHEET DT-02)
22. INSTALL 24" SOLID YELLOW LINE
23. INSTALL 6' TREETOP TURN WEDGE

CONSTRUCTION NOTES (SIGNAGE):

1. FURNISH AND INSTALL SIGN PER ARDOT STD DWG SHS-1
2. REMOVE SIGN

NOTES:

1. STREET NAME SIGNS ARE TO REMAIN OR BE RELOCATED TO PROPOSED R1-1 OR R1-2 SIGN LOCATIONS OR SIGNAL MAST ARMS.
2. EXISTING SIGNS ARE TO REMAIN UNLESS NOTED OTHERWISE.
3. BICYCLE WAYFINDING SIGNAGE INCLUDING TURN, CONFIRMATION, AND DECISION SIGNS SUBJECT TO COORDINATION WITH THE CITY.
4. EXISTING SHARED LANE MARKINGS MAY NOT BE REFLECTED IN AERIAL. CONTRACTOR TO FIELD VERIFY AND REMOVE AS INDICATED ON PLANS.

PRELIMINARY - NOT FOR CONSTRUCTION

EFFORTS HAVE BEEN MADE TO PRODUCE THIS DOCUMENT USING RECYCLED MATERIALS.
PLEASE CONTINUE THE CYCLE AND PROPERLY RECYCLE ALL UNNECESSARY COPIES.

TOOLE DESIGN
172 East Main Street, Suite 300
Spartanburg, SC 29306
P: 864.336.2276
F: 301.927.2800
www.tooledesign.com

BENTONVILLE BIKEWAY DESIGNS

CITY OF BENTONVILLE, ARKANSAS

SE C STREET RAZORBACK ON-STREET ALTERNATIVE

PAVEMENT MARKING AND STRIPING PLAN

THIS DOCUMENT IS PRELIMINARY IN NATURE AND IS NOT A FINAL,SIGNED AND SEALED DOCUMENT NOT ISSUED FOR CONSTRUCTION

REVISIONS

#	DATE	DESCRIPTION
1		
2		
3		
4		
5		

PROJECT NUMBER: C0098.00
RELEASE DATE: 2022
DR BY: JV/PV
CH BY: SJ

DRAFT SUBMITTAL


This drawing contains specific and proprietary information and is the property of Toole Design Group, LLC. This drawing and the information contained herein may not be scanned, copied, reproduced, modified, published, posted, uploaded, transmitted, or distributed in any way without expressed written consent from Toole Design Group, LLC for the specific project named on this sheet.
© 2021 Toole Design Group, LLC

0 20' 40'
SCALE: 1" = 20'-0"
(UNLESS OTHERWISE NOTED)

SHEET NUMBER
4 OF 20

DRAWING NUMBER
TP-02

Jesse Hynes
10/24/2022 11:23:54 AM
H:\C0098\C0098.00_P_Bentonville Bikeway Designs\C Street Razorback Alternative\PRODUCTION\CADD\PLANS\C0098.00_C_ST_TP-01 PAVEMENT MARKING AND STRIPING PLAN_DB.dwg

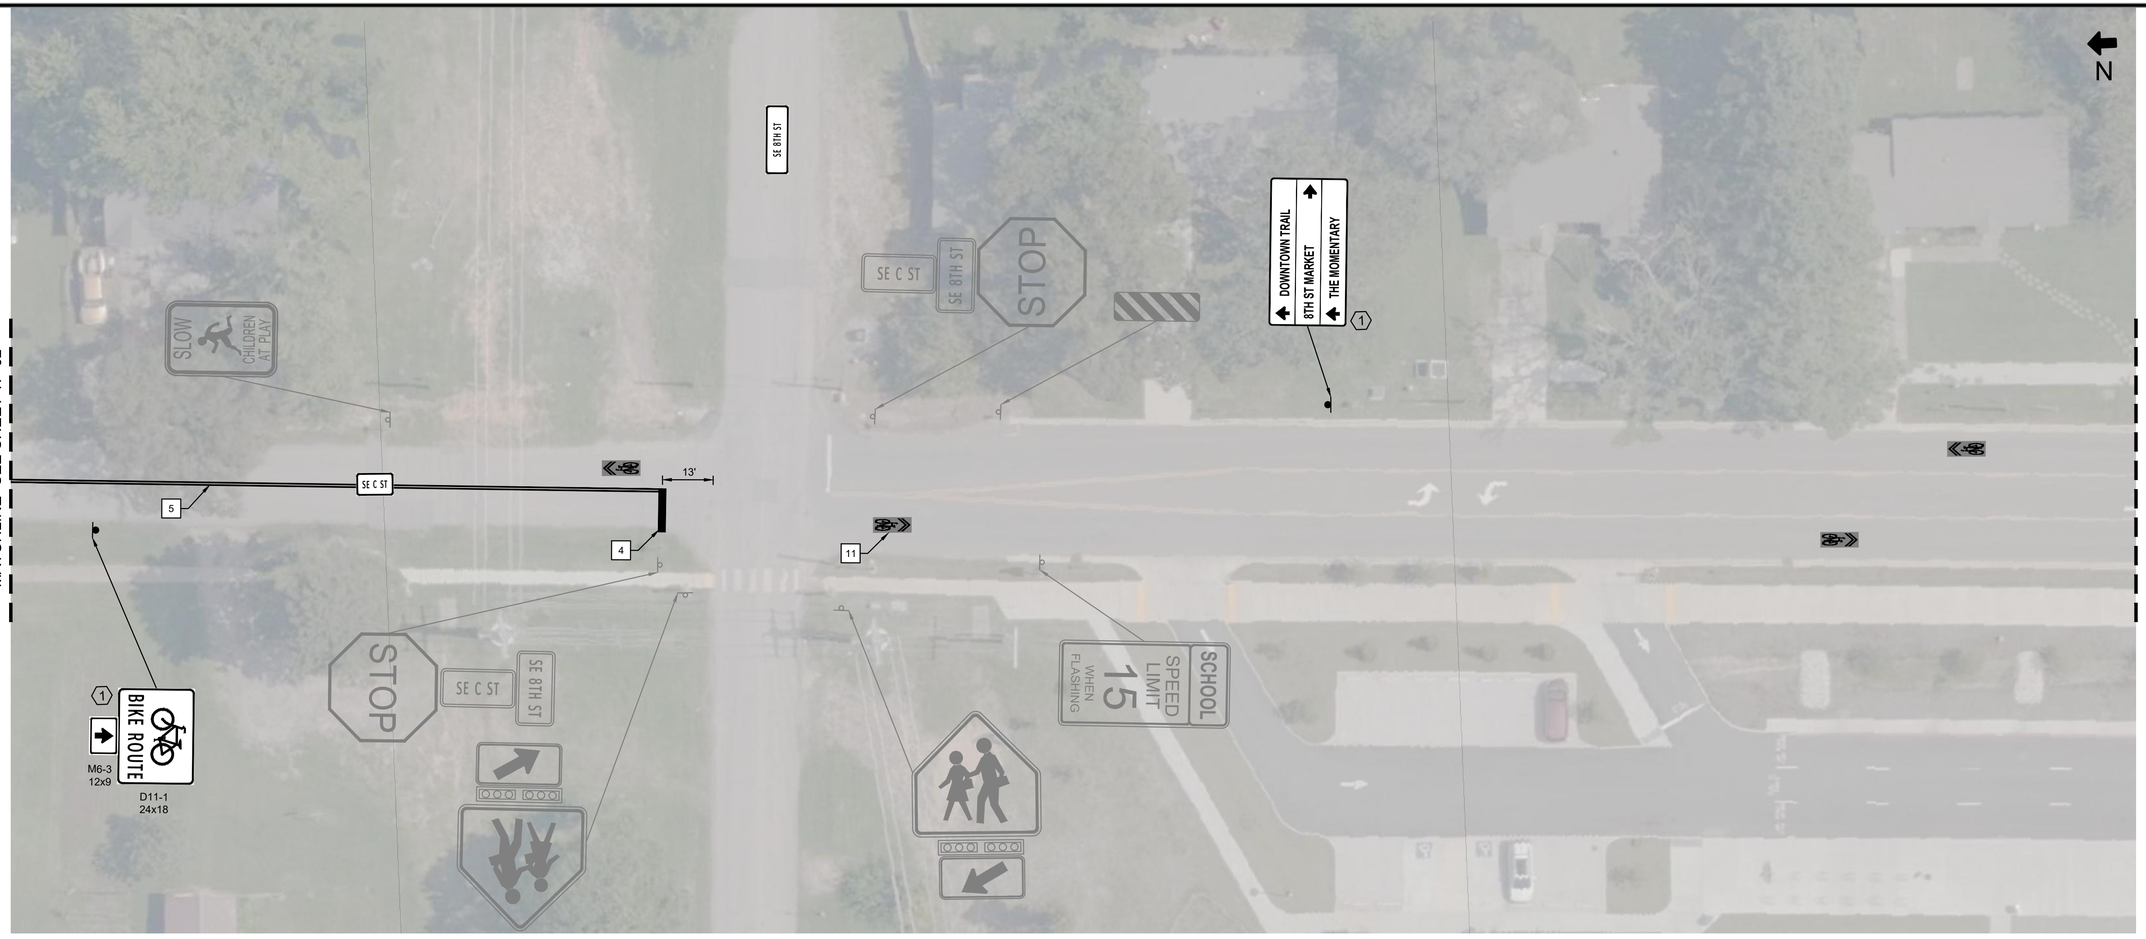

LEGEND:

- ZICLA ZIPPER SEPARATOR "A" UNITS
- ZICLA ZIPPER SEPARATOR "AB" UNITS
- 6' TREE TOP TURN WEDGE

CONSTRUCTION NOTES (PAVEMENT MARKING):

1. REMOVE EXISTING 4" YELLOW CENTER LINE
2. REMOVE EXISTING SHARED LANE MARKING
3. REMOVE 24" SOLID WHITE LINE
4. INSTALL 24" SOLID WHITE LINE
5. INSTALL 4" SOLID DOUBLE YELLOW CENTERLINE
6. INSTALL 4" SOLID WHITE LINE
7. INSTALL 4" DOTTED WHITE LINE
8. INSTALL 8" SOLID WHITE LINE
9. INSTALL ZICLA ZIPPER "A" UNIT
10. INSTALL BICYCLE LANE SYMBOL AND ARROW (SEE DETAIL SHEET DT-02)
11. INSTALL SHARED LANE MARKING W/ GREEN BACKGROUND (SEE DETAIL SHEET DT-01)
12. INSTALL SHARED-USE CROSSING (SEE DETAIL SHEET DT-02)
13. INSTALL PEDSTRIAN CROSSWALK (SEE DETAIL SHEET DT-02)
14. INSTALL STRIPED CURB EXTENSION (SEE DETAIL SHEET DT-02)
15. INSTALL STRIPED CURB EXTENSION WITH ZICLA ZIPPERS (SEE DETAIL SHEET DT-01)
16. INSTALL STRIPED CURB EXTENSION WITH ZICLA ZIPPERS & TREE TOP TURN WEDGES (SEE DETAIL SHEET DT-01)
17. INSTALL LARGE YIELD LINES (SEE DETAIL SHEET DT-01)
18. INSTALL SMALL YIELD LINES (SEE DETAIL SHEET DT-01)
19. INSTALL PAVEMENT MARKING ARROWS
20. INSTALL PAVEMENT MARKING WORDS
21. INSTALL BICYCLE BOX (SEE DETAIL SHEET DT-02)
22. INSTALL 24" SOLID YELLOW LINE
23. INSTALL 6' TREETOP TURN WEDGE

CONSTRUCTION NOTES (SIGNAGE):

1. FURNISH AND INSTALL SIGN PER ARDOT STD DWG SHS-1
2. REMOVE SIGN

NOTES:

1. STREET NAME SIGNS ARE TO REMAIN OR BE RELOCATED TO PROPOSED R1-1 OR R1-2 SIGN LOCATIONS OR SIGNAL MAST ARMS.
2. EXISTING SIGNS ARE TO REMAIN UNLESS NOTED OTHERWISE.
3. BICYCLE WAYFINDING SIGNAGE INCLUDING TURN, CONFIRMATION, AND DECISION SIGNS SUBJECT TO COORDINATION WITH THE CITY.
4. EXISTING SHARED LANE MARKINGS MAY NOT BE REFLECTED IN AERIAL. CONTRACTOR TO FIELD VERIFY AND REMOVE AS INDICATED ON PLANS.

PRELIMINARY - NOT FOR CONSTRUCTION

TOOLE DESIGN
172 East Main Street, Suite 300
Spartanburg, SC 29306
P: 864.336.2276
F: 301.927.2800
www.tooledesign.com

BENTONVILLE BIKEWAY DESIGNS

CITY OF BENTONVILLE, ARKANSAS

SE C STREET RAZORBACK ON-STREET ALTERNATIVE

PAVEMENT MARKING AND STRIPING PLAN

THIS DOCUMENT IS PRELIMINARY IN NATURE AND IS NOT A FINAL,SIGNED AND SEALED DOCUMENT NOT ISSUED FOR CONSTRUCTION

REVISIONS

#	DATE	DESCRIPTION
1		
2		
3		
4		
5		

PROJECT NUMBER: C0098.00
RELEASE DATE: 2022
DR BY: JV/PV
CH BY: SJ

DRAFT SUBMITTAL

This drawing contains specific and proprietary information and is the property of Toole Design Group, LLC. This drawing and the information contained herein may not be scanned, copied, reproduced, modified, published, posted, uploaded, transmitted, or distributed in any way without expressed written consent from Toole Design Group, LLC for the specific project named on this sheet.
© 2021 Toole Design Group, LLC


0 20' 40'
SCALE: 1" = 20'-0"
(UNLESS OTHERWISE NOTED)

SHEET NUMBER
5 OF 20

DRAWING NUMBER
TP-03

EFFORTS HAVE BEEN MADE TO PRODUCE THIS DOCUMENT USING RECYCLED MATERIALS.
PLEASE CONTINUE THE CYCLE AND PROPERLY RECYCLE ALL UNNECESSARY COPIES.

Jevin Vinson
10/24/2022 11:23:57 AM
H:\C0097\C0098.00_P_Bentonville Bikeway Designs\C Street Razorback Alternative\PRODUCTION\CAD\PLANS\C0098.00_C_ST_TP-01 PAVEMENT MARKING AND STRIPING PLAN_DR.dwg

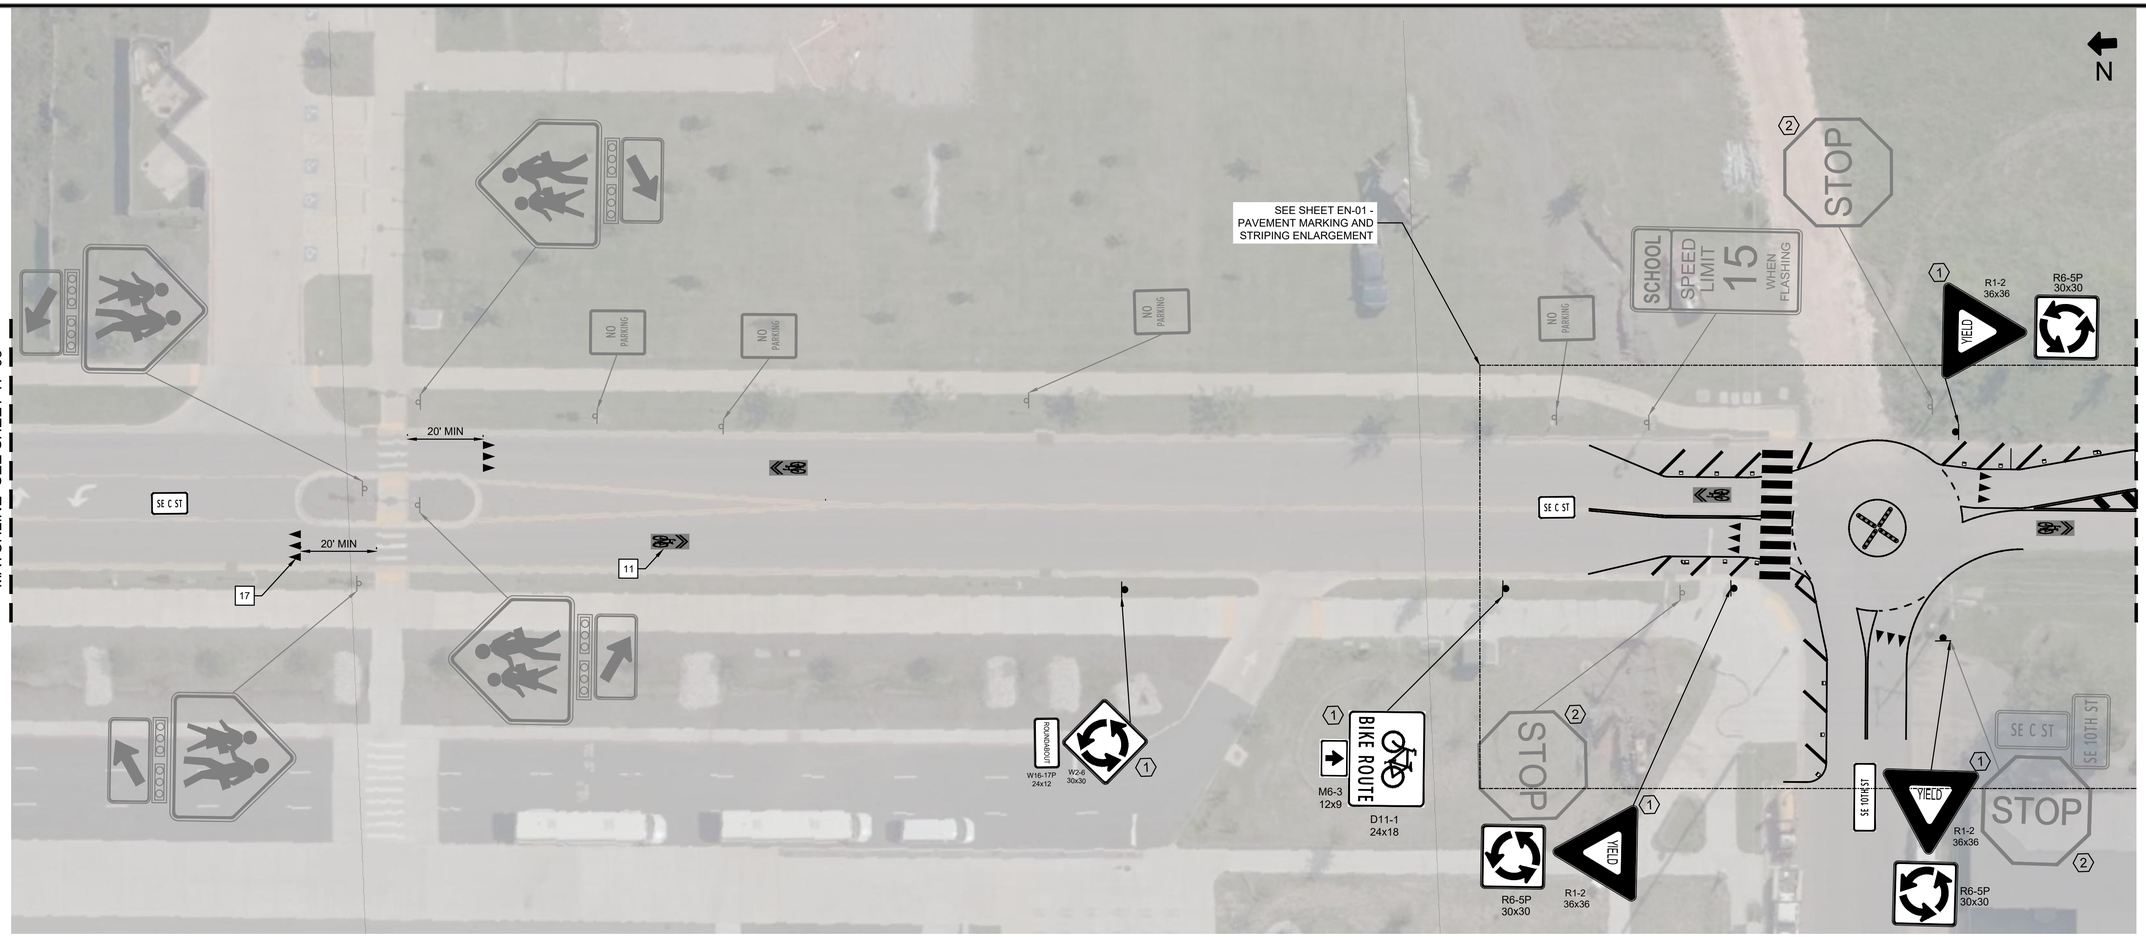

LEGEND:

- ZICLA ZIPPER SEPARATOR "A" UNITS
- ZICLA ZIPPER SEPARATOR "AB" UNITS
- 6' TREE TOP TURN WEDGE

CONSTRUCTION NOTES (PAVEMENT MARKING):

1. REMOVE EXISTING 4" YELLOW CENTER LINE
2. REMOVE EXISTING SHARED LANE MARKING
3. REMOVE 24" SOLID WHITE LINE
4. INSTALL 24" SOLID WHITE LINE
5. INSTALL 4" SOLID DOUBLE YELLOW CENTERLINE
6. INSTALL 4" SOLID WHITE LINE
7. INSTALL 4" DOTTED WHITE LINE
8. INSTALL 8" SOLID WHITE LINE
9. INSTALL ZICLA ZIPPER "A" UNIT
10. INSTALL BICYCLE LANE SYMBOL AND ARROW (SEE DETAIL SHEET DT-02)
11. INSTALL SHARED LANE MARKING W/ GREEN BACKGROUND (SEE DETAIL SHEET DT-01)
12. INSTALL SHARED-USE CROSSING (SEE DETAIL SHEET DT-02)
13. INSTALL PEDSTRIAN CROSSWALK (SEE DETAIL SHEET DT-02)
14. INSTALL STRIPED CURB EXTENSION (SEE DETAIL SHEET DT-02)
15. INSTALL STRIPED CURB EXTENSION WITH ZICLA ZIPPERS (SEE DETAIL SHEET DT-01)
16. INSTALL STRIPED CURB EXTENSION WITH ZICLA ZIPPERS & TREE TOP TURN WEDGES (SEE DETAIL SHEET DT-01)
17. INSTALL LARGE YIELD LINES (SEE DETAIL SHEET DT-01)
18. INSTALL SMALL YIELD LINES (SEE DETAIL SHEET DT-01)
19. INSTALL PAVEMENT MARKING ARROWS
20. INSTALL PAVEMENT MARKING WORDS
21. INSTALL BICYCLE BOX (SEE DETAIL SHEET DT-02)
22. INSTALL 24" SOLID YELLOW LINE
23. INSTALL 6' TREETOP TURN WEDGE

CONSTRUCTION NOTES (SIGNAGE):

1. FURNISH AND INSTALL SIGN PER ARDOT STD DWG SHS-1
2. REMOVE SIGN

NOTES:

1. STREET NAME SIGNS ARE TO REMAIN OR BE RELOCATED TO PROPOSED R1-1 OR R1-2 SIGN LOCATIONS OR SIGNAL MAST ARMS.
2. EXISTING SIGNS ARE TO REMAIN UNLESS NOTED OTHERWISE.
3. BICYCLE WAYFINDING SIGNAGE INCLUDING TURN, CONFIRMATION, AND DECISION SIGNS SUBJECT TO COORDINATION WITH THE CITY.
4. EXISTING SHARED LANE MARKINGS MAY NOT BE REFLECTED IN AERIAL. CONTRACTOR TO FIELD VERIFY AND REMOVE AS INDICATED ON PLANS.

PRELIMINARY - NOT FOR CONSTRUCTION

EFFORTS HAVE BEEN MADE TO PRODUCE THIS DOCUMENT USING RECYCLED MATERIALS.
PLEASE CONTINUE THE CYCLE AND PROPERLY RECYCLE ALL UNNECESSARY COPIES.

TOOLE DESIGN
172 East Main Street, Suite 300
Spartanburg, SC 29306
P: 864.336.2276
F: 301.927.2800
www.tooledesign.com

BENTONVILLE BIKEWAY DESIGNS

CITY OF BENTONVILLE, ARKANSAS

SE C STREET RAZORBACK ON-STREET ALTERNATIVE

PAVEMENT MARKING AND STRIPING PLAN

THIS DOCUMENT IS PRELIMINARY IN NATURE AND IS NOT A FINAL,SIGNED AND SEALED DOCUMENT NOT ISSUED FOR CONSTRUCTION

REVISIONS

#	DATE	DESCRIPTION
1		
2		
3		
4		
5		

PROJECT NUMBER: C0098.00
RELEASE DATE: 2022
DR BY: JV/PV
CH BY: SJ

DRAFT SUBMITTAL


This drawing contains specific and proprietary information and is the property of Toole Design Group, LLC. This drawing and the information contained herein may not be scanned, copied, reproduced, modified, published, posted, uploaded, transmitted, or distributed in any way without expressed written consent from Toole Design Group, LLC for the specific project named on this sheet.
© 2021 Toole Design Group, LLC

0 20' 40'
SCALE: 1" = 20'-0"
(UNLESS OTHERWISE NOTED)

SHEET NUMBER
6 OF 20

DRAWING NUMBER
TP-04

Jason Vickers
10/24/2022 11:24:01 AM
H:\C0098\C0098.00_P_Bentonville Bikeway Designs\C Street Razorback Alternative\PRODUCTION\CAD\PLANS\C0098.00_C_ST_TP-01 PAVEMENT MARKING AND STRIPING PLAN_DR.dwg

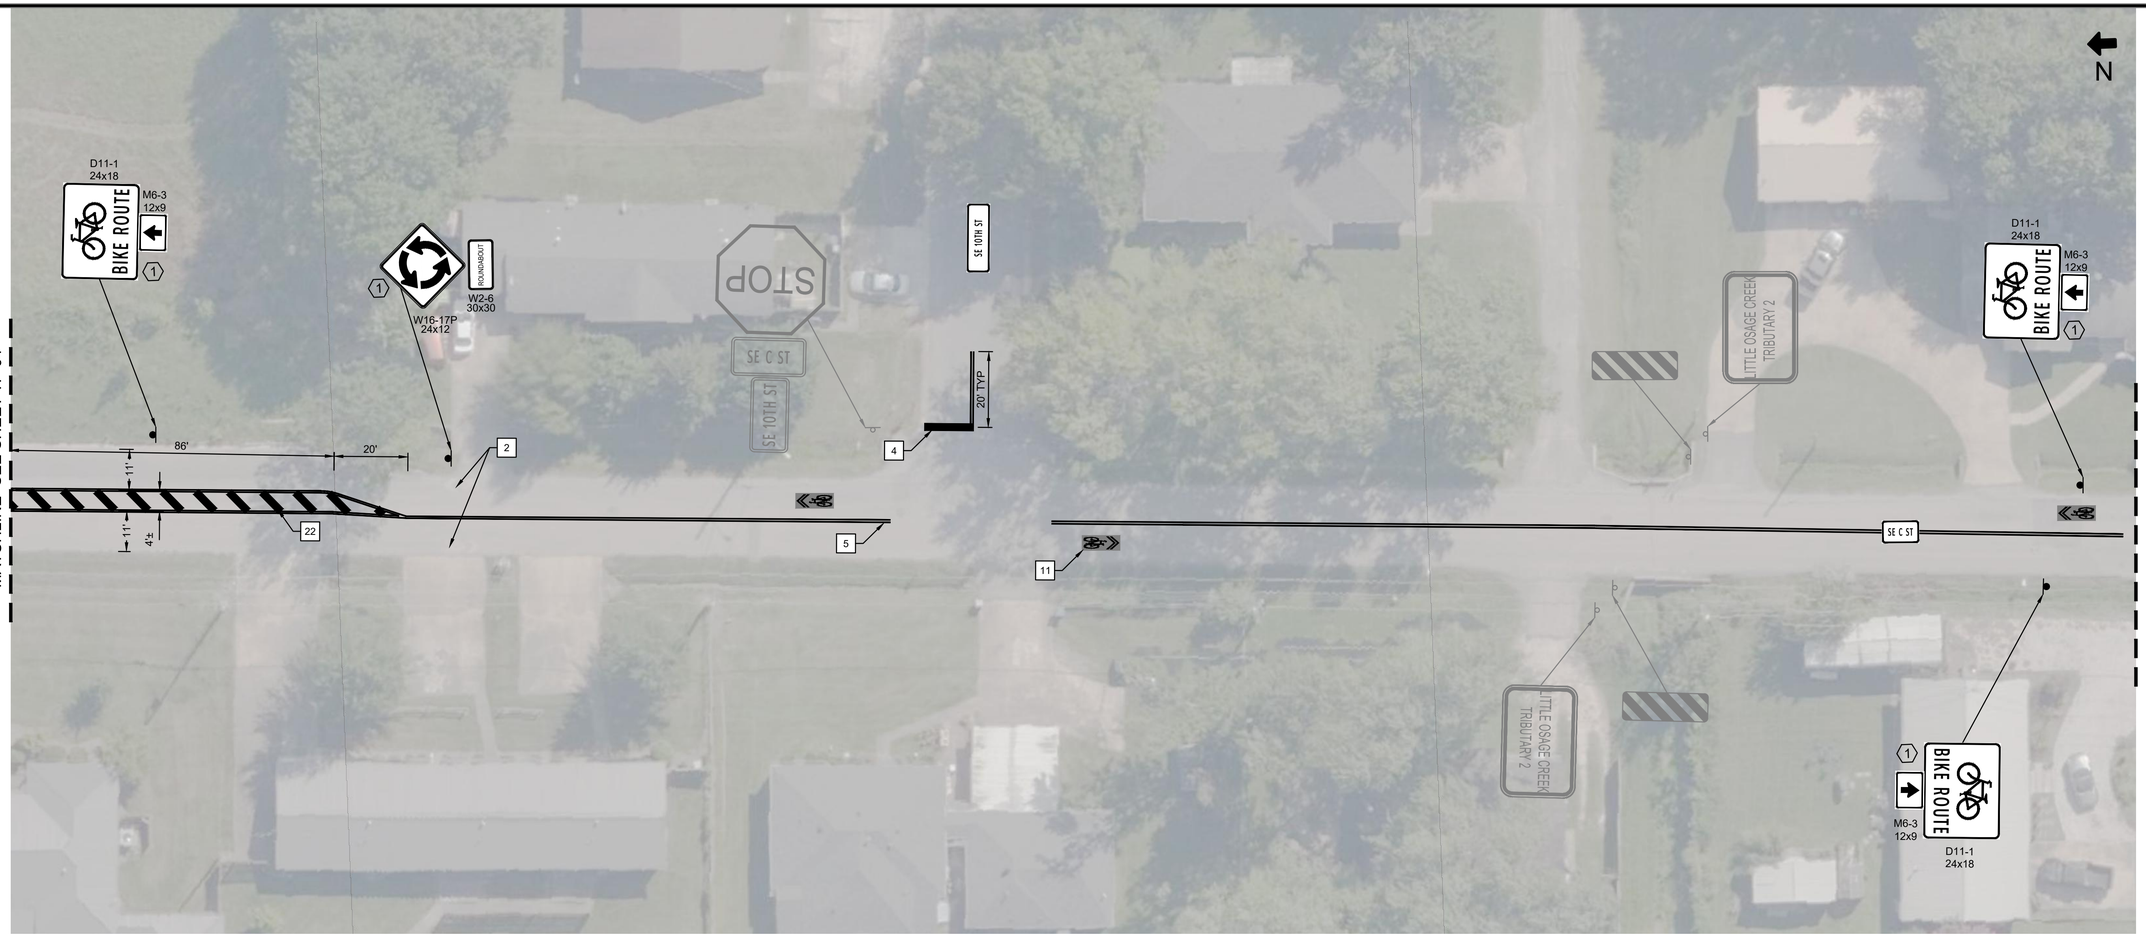

LEGEND:

- ZICLA ZIPPER SEPARATOR "A" UNITS
- ZICLA ZIPPER SEPARATOR "AB" UNITS
- 6' TREE TOP TURN WEDGE

CONSTRUCTION NOTES (PAVEMENT MARKING):

1. REMOVE EXISTING 4" YELLOW CENTER LINE
2. REMOVE EXISTING SHARED LANE MARKING
3. REMOVE 24" SOLID WHITE LINE
4. INSTALL 24" SOLID WHITE LINE
5. INSTALL 4" SOLID DOUBLE YELLOW CENTERLINE
6. INSTALL 4" SOLID WHITE LINE
7. INSTALL 4" DOTTED WHITE LINE
8. INSTALL 8" SOLID WHITE LINE
9. INSTALL ZICLA ZIPPER "A" UNIT
10. INSTALL BICYCLE LANE SYMBOL AND ARROW (SEE DETAIL SHEET DT-02)
11. INSTALL SHARED LANE MARKING W/ GREEN BACKGROUND (SEE DETAIL SHEET DT-01)
12. INSTALL SHARED-USE CROSSING (SEE DETAIL SHEET DT-02)
13. INSTALL PEDSTRIAN CROSSWALK (SEE DETAIL SHEET DT-02)
14. INSTALL STRIPED CURB EXTENSION (SEE DETAIL SHEET DT-02)
15. INSTALL STRIPED CURB EXTENSION WITH ZICLA ZIPPERS (SEE DETAIL SHEET DT-01)
16. INSTALL STRIPED CURB EXTENSION WITH ZICLA ZIPPERS & TREE TOP TURN WEDGES (SEE DETAIL SHEET DT-01)
17. INSTALL LARGE YIELD LINES (SEE DETAIL SHEET DT-01)
18. INSTALL SMALL YIELD LINES (SEE DETAIL SHEET DT-01)
19. INSTALL PAVEMENT MARKING ARROWS
20. INSTALL PAVEMENT MARKING WORDS
21. INSTALL BICYCLE BOX (SEE DETAIL SHEET DT-02)
22. INSTALL 24" SOLID YELLOW LINE
23. INSTALL 6' TREETOP TURN WEDGE

CONSTRUCTION NOTES (SIGNAGE):

1. FURNISH AND INSTALL SIGN PER ARDOT STD DWG SHS-1
2. REMOVE SIGN

NOTES:

1. STREET NAME SIGNS ARE TO REMAIN OR BE RELOCATED TO PROPOSED R1-1 OR R1-2 SIGN LOCATIONS OR SIGNAL MAST ARMS.
2. EXISTING SIGNS ARE TO REMAIN UNLESS NOTED OTHERWISE.
3. BICYCLE WAYFINDING SIGNAGE INCLUDING TURN, CONFIRMATION, AND DECISION SIGNS SUBJECT TO COORDINATION WITH THE CITY.
4. EXISTING SHARED LANE MARKINGS MAY NOT BE REFLECTED IN AERIAL. CONTRACTOR TO FIELD VERIFY AND REMOVE AS INDICATED ON PLANS.

PRELIMINARY - NOT FOR CONSTRUCTION

EFFORTS HAVE BEEN MADE TO PRODUCE THIS DOCUMENT USING RECYCLED MATERIALS.
PLEASE CONTINUE THE CYCLE AND PROPERLY RECYCLE ALL UNNECESSARY COPIES.

TOOLE DESIGN
172 East Main Street, Suite 300
Spartanburg, SC 29306
P: 864.336.2276
F: 301.927.2800
www.tooledesign.com

BENTONVILLE BIKEWAY DESIGNS

CITY OF BENTONVILLE, ARKANSAS

SE C STREET RAZORBACK ON-STREET ALTERNATIVE

PAVEMENT MARKING AND STRIPING PLAN

THIS DOCUMENT IS PRELIMINARY IN NATURE AND IS NOT A FINAL,SIGNED AND SEALED DOCUMENT NOT ISSUED FOR CONSTRUCTION

REVISIONS

#	DATE	DESCRIPTION
1		
2		
3		
4		
5		

PROJECT NUMBER: C0098.00
RELEASE DATE: 2022
DR BY: JV/PV
CH BY: SJ

DRAFT SUBMITTAL


This drawing contains specific and proprietary information and is the property of Toole Design Group, LLC. This drawing and the information contained herein may not be scanned, copied, reproduced, modified, published, posted, uploaded, transmitted, or distributed in any way without expressed written consent from Toole Design Group, LLC for the specific project named on this sheet.
© 2021 Toole Design Group, LLC

0 20' 40'
SCALE: 1" = 20'-0"
(UNLESS OTHERWISE NOTED)

SHEET NUMBER
7 OF 20

DRAWING NUMBER
TP-05

Jason Vickers
10/24/2022 11:24:04 AM
H:\C0098\C0098.00_P_Bentonville Bikeway Designs\C Street Razorback Alternative\PRODUCTION\CAD\PLANS\C0098.00_C_ST_TP-01 PAVEMENT MARKING AND STRIPING PLAN_2D.dwg

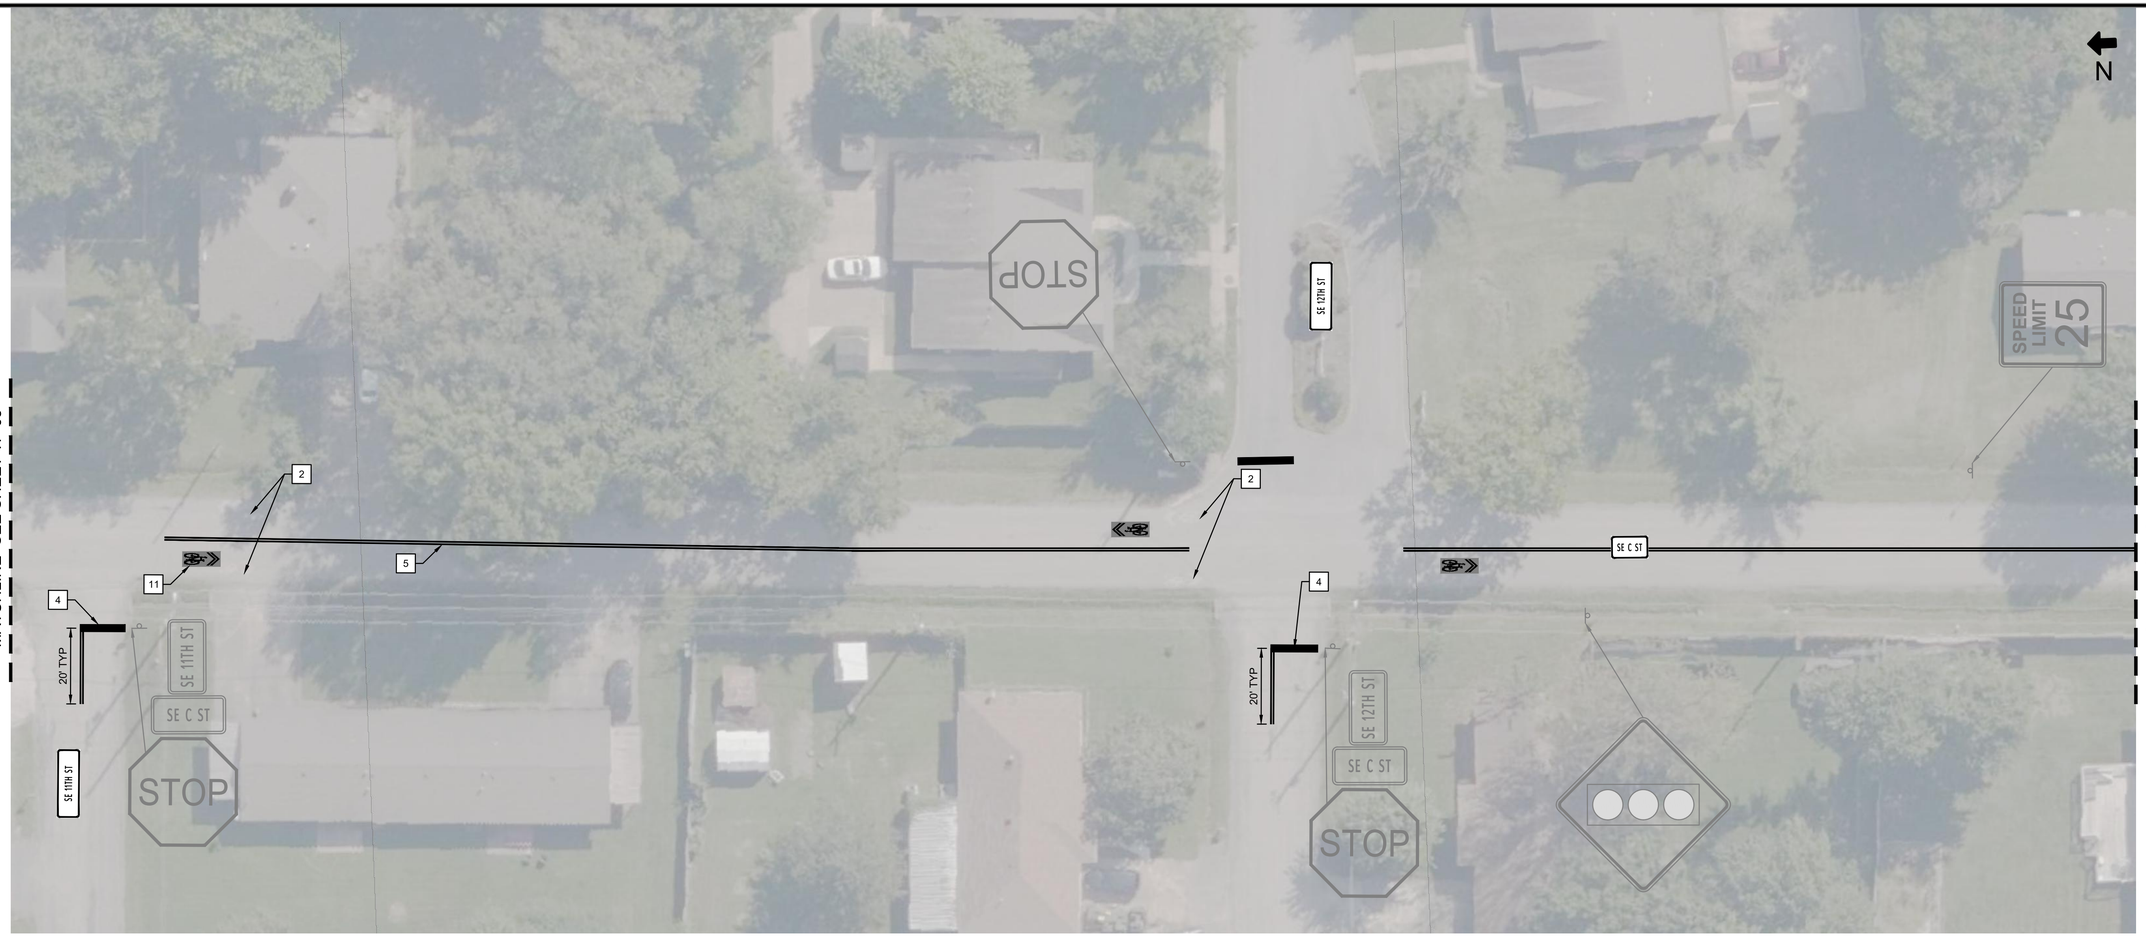

LEGEND:

- ZICLA ZIPPER SEPARATOR "A" UNITS
- ZICLA ZIPPER SEPARATOR "AB" UNITS
- 6' TREE TOP TURN WEDGE

CONSTRUCTION NOTES (PAVEMENT MARKING):

1. REMOVE EXISTING 4" YELLOW CENTER LINE
2. REMOVE EXISTING SHARED LANE MARKING
3. REMOVE 24" SOLID WHITE LINE
4. INSTALL 24" SOLID WHITE LINE
5. INSTALL 4" SOLID DOUBLE YELLOW CENTERLINE
6. INSTALL 4" SOLID WHITE LINE
7. INSTALL 4" DOTTED WHITE LINE
8. INSTALL 8" SOLID WHITE LINE
9. INSTALL ZICLA ZIPPER "A" UNIT
10. INSTALL BICYCLE LANE SYMBOL AND ARROW (SEE DETAIL SHEET DT-02)
11. INSTALL SHARED LANE MARKING W/ GREEN BACKGROUND (SEE DETAIL SHEET DT-01)
12. INSTALL SHARED-USE CROSSING (SEE DETAIL SHEET DT-02)
13. INSTALL PEDSTRIAN CROSSWALK (SEE DETAIL SHEET DT-02)
14. INSTALL STRIPED CURB EXTENSION (SEE DETAIL SHEET DT-02)
15. INSTALL STRIPED CURB EXTENSION WITH ZICLA ZIPPERS (SEE DETAIL SHEET DT-01)
16. INSTALL STRIPED CURB EXTENSION WITH ZICLA ZIPPERS & TREE TOP TURN WEDGES (SEE DETAIL SHEET DT-01)
17. INSTALL LARGE YIELD LINES (SEE DETAIL SHEET DT-01)
18. INSTALL SMALL YIELD LINES (SEE DETAIL SHEET DT-01)
19. INSTALL PAVEMENT MARKING ARROWS
20. INSTALL PAVEMENT MARKING WORDS
21. INSTALL BICYCLE BOX (SEE DETAIL SHEET DT-02)
22. INSTALL 24" SOLID YELLOW LINE
23. INSTALL 6' TREETOP TURN WEDGE

CONSTRUCTION NOTES (SIGNAGE):

1. FURNISH AND INSTALL SIGN PER ARDOT STD DWG SHS-1
2. REMOVE SIGN

NOTES:

1. STREET NAME SIGNS ARE TO REMAIN OR BE RELOCATED TO PROPOSED R1-1 OR R1-2 SIGN LOCATIONS OR SIGNAL MAST ARMS.
2. EXISTING SIGNS ARE TO REMAIN UNLESS NOTED OTHERWISE.
3. BICYCLE WAYFINDING SIGNAGE INCLUDING TURN, CONFIRMATION, AND DECISION SIGNS SUBJECT TO COORDINATION WITH THE CITY.
4. EXISTING SHARED LANE MARKINGS MAY NOT BE REFLECTED IN AERIAL. CONTRACTOR TO FIELD VERIFY AND REMOVE AS INDICATED ON PLANS.

PRELIMINARY - NOT FOR CONSTRUCTION

EFFORTS HAVE BEEN MADE TO PRODUCE THIS DOCUMENT USING RECYCLED MATERIALS.
PLEASE CONTINUE THE CYCLE AND PROPERLY RECYCLE ALL UNNECESSARY COPIES.

TOOLE DESIGN
172 East Main Street, Suite 300
Spartanburg, SC 29306
P: 864.336.2276
F: 301.927.2800
www.tooledesign.com

BENTONVILLE BIKEWAY DESIGNS

CITY OF BENTONVILLE, ARKANSAS

SE C STREET RAZORBACK ON-STREET ALTERNATIVE

PAVEMENT MARKING AND STRIPING PLAN

THIS DOCUMENT IS PRELIMINARY IN NATURE AND IS NOT A FINAL,SIGNED AND SEALED DOCUMENT NOT ISSUED FOR CONSTRUCTION

REVISIONS

#	DATE	DESCRIPTION
1		
2		
3		
4		
5		

PROJECT NUMBER: C0098.00
RELEASE DATE: 2022
DR BY: JV/PV
CH BY: SJ

DRAFT SUBMITTAL


This drawing contains specific and proprietary information and is the property of Toole Design Group, LLC. This drawing and the information contained herein may not be scanned, copied, reproduced, modified, published, posted, uploaded, transmitted, or distributed in any way without expressed written consent from Toole Design Group, LLC for the specific project named on this sheet.
© 2021 Toole Design Group, LLC

0 20' 40'
SCALE: 1" = 20'-0"
(UNLESS OTHERWISE NOTED)

SHEET NUMBER
8 OF 20

DRAWING NUMBER
TP-06

Jesse Vickers
10/24/2022 11:24:07 AM
H:\C0098\C0098.00_Bentonville Bikeway Designs\C Street Razorback Alternative\PRODUCTION\CADD\PLANS\C0098.00_C_ST_TP-01 PAVEMENT MARKING AND STRIPING PLAN_DB.dwg

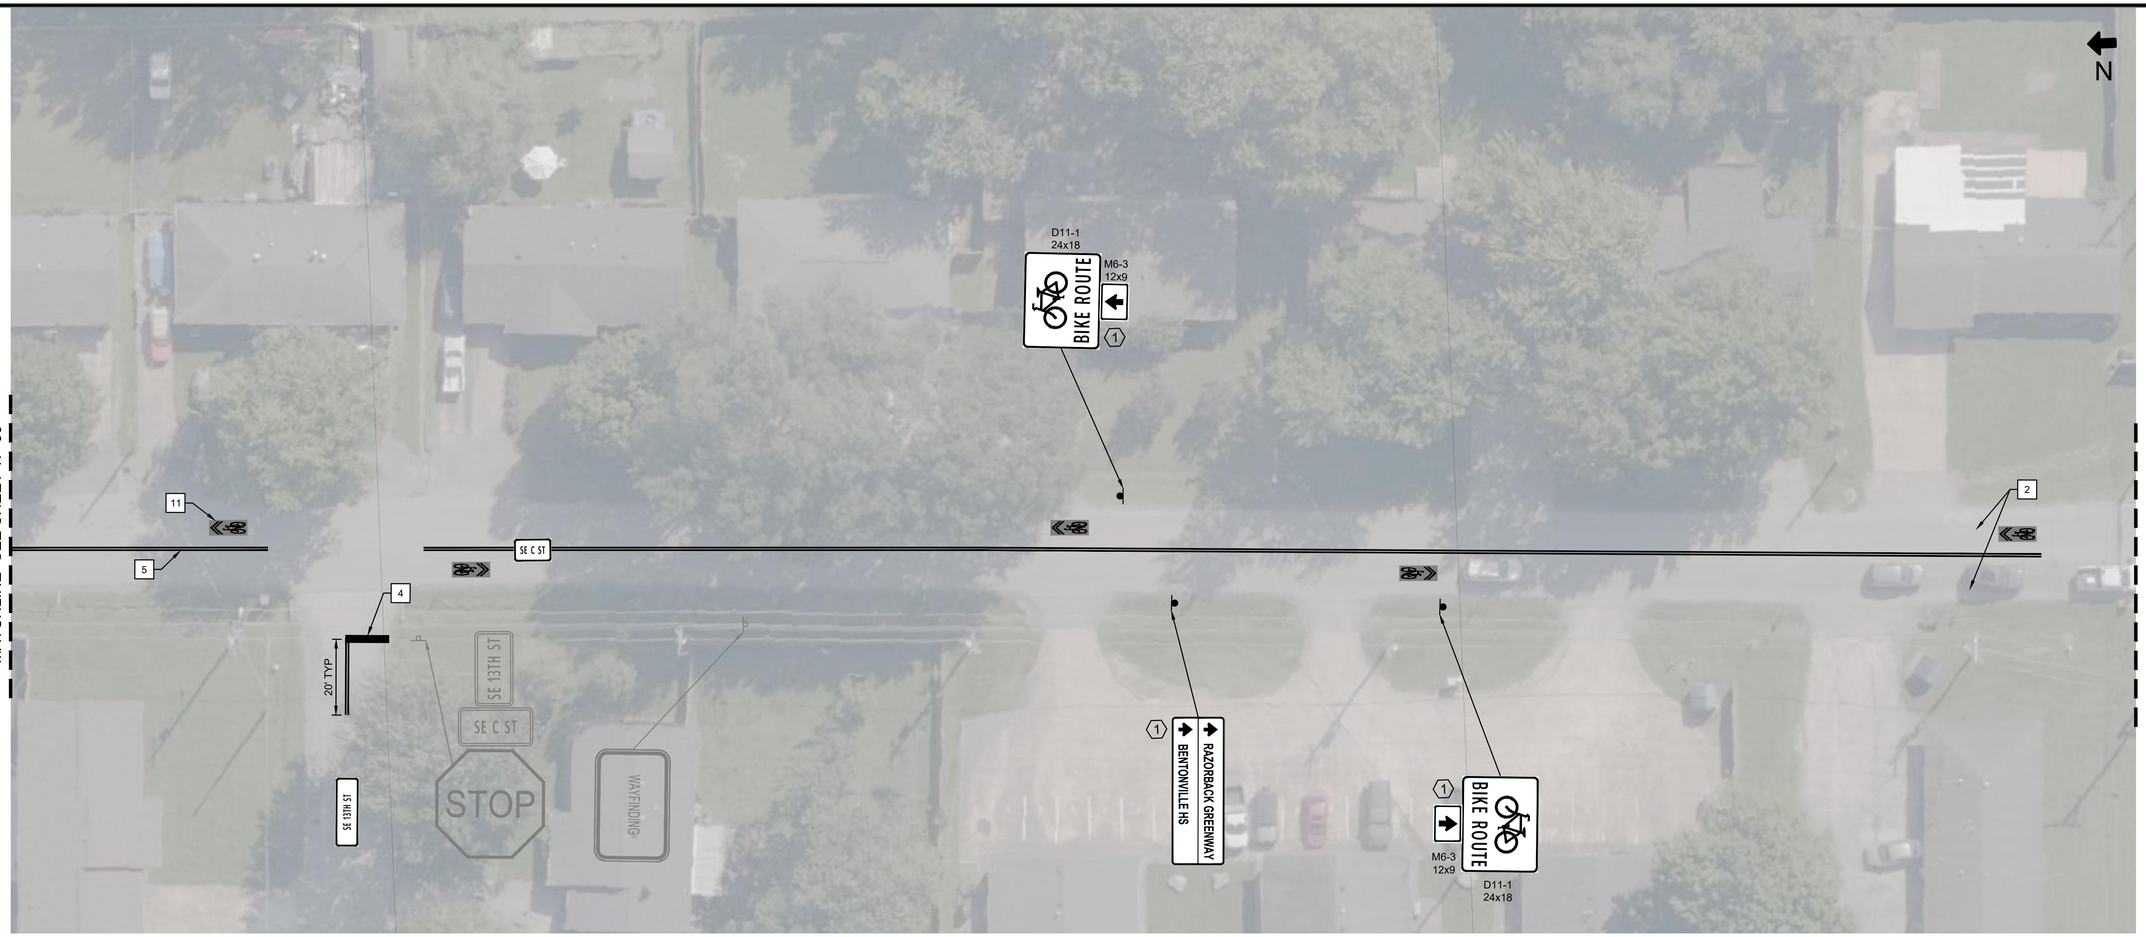

LEGEND:

- ZICLA ZIPPER SEPARATOR "A" UNITS
- ZICLA ZIPPER SEPARATOR "AB" UNITS
- 6' TREE TOP TURN WEDGE

CONSTRUCTION NOTES (PAVEMENT MARKING):

1. REMOVE EXISTING 4" YELLOW CENTER LINE
2. REMOVE EXISTING SHARED LANE MARKING
3. REMOVE 24" SOLID WHITE LINE
4. INSTALL 24" SOLID WHITE LINE
5. INSTALL 4" SOLID DOUBLE YELLOW CENTERLINE
6. INSTALL 4" SOLID WHITE LINE
7. INSTALL 4" DOTTED WHITE LINE
8. INSTALL 8" SOLID WHITE LINE
9. INSTALL ZICLA ZIPPER "A" UNIT
10. INSTALL BICYCLE LANE SYMBOL AND ARROW (SEE DETAIL SHEET DT-02)
11. INSTALL SHARED LANE MARKING W/ GREEN BACKGROUND (SEE DETAIL SHEET DT-01)
12. INSTALL SHARED-USE CROSSING (SEE DETAIL SHEET DT-02)
13. INSTALL PEDSTRIAN CROSSWALK (SEE DETAIL SHEET DT-02)
14. INSTALL STRIPED CURB EXTENSION (SEE DETAIL SHEET DT-02)
15. INSTALL STRIPED CURB EXTENSION WITH ZICLA ZIPPERS (SEE DETAIL SHEET DT-01)
16. INSTALL STRIPED CURB EXTENSION WITH ZICLA ZIPPERS & TREE TOP TURN WEDGES (SEE DETAIL SHEET DT-01)
17. INSTALL LARGE YIELD LINES (SEE DETAIL SHEET DT-01)
18. INSTALL SMALL YIELD LINES (SEE DETAIL SHEET DT-01)
19. INSTALL PAVEMENT MARKING ARROWS
20. INSTALL PAVEMENT MARKING WORDS
21. INSTALL BICYCLE BOX (SEE DETAIL SHEET DT-02)
22. INSTALL 24" SOLID YELLOW LINE
23. INSTALL 6' TREETOP TURN WEDGE

CONSTRUCTION NOTES (SIGNAGE):

1. FURNISH AND INSTALL SIGN PER ARDOT STD DWG SHS-1
2. REMOVE SIGN

NOTES:

1. STREET NAME SIGNS ARE TO REMAIN OR BE RELOCATED TO PROPOSED R1-1 OR R1-2 SIGN LOCATIONS OR SIGNAL MAST ARMS.
2. EXISTING SIGNS ARE TO REMAIN UNLESS NOTED OTHERWISE.
3. BICYCLE WAYFINDING SIGNAGE INCLUDING TURN, CONFIRMATION, AND DECISION SIGNS SUBJECT TO COORDINATION WITH THE CITY.
4. EXISTING SHARED LANE MARKINGS MAY NOT BE REFLECTED IN AERIAL. CONTRACTOR TO FIELD VERIFY AND REMOVE AS INDICATED ON PLANS.

PRELIMINARY - NOT FOR CONSTRUCTION

TOOLE DESIGN
172 East Main Street, Suite 300
Spartanburg, SC 29306
P: 864.336.2276
F: 301.927.2800
www.tooledesign.com

BENTONVILLE BIKEWAY DESIGNS

CITY OF BENTONVILLE, ARKANSAS

SE C STREET RAZORBACK ON-STREET ALTERNATIVE

PAVEMENT MARKING AND STRIPING PLAN

THIS DOCUMENT IS PRELIMINARY IN NATURE AND IS NOT A FINAL,SIGNED AND SEALED DOCUMENT NOT ISSUED FOR CONSTRUCTION

REVISIONS

#	DATE	DESCRIPTION
1		
2		
3		
4		
5		

PROJECT NUMBER: C0098.00
RELEASE DATE: 2022
DR BY: JV/PV
CH BY: SJ

DRAFT SUBMITTAL

This drawing contains specific and proprietary information and is the property of Toole Design Group, LLC. This drawing and the information contained herein may not be scanned, copied, reproduced, modified, published, posted, uploaded, transmitted, or distributed in any way without expressed written consent from Toole Design Group, LLC for the specific project named on this sheet.
© 2021 Toole Design Group, LLC


0 20' 40'
SCALE: 1" = 20'-0"
(UNLESS OTHERWISE NOTED)

SHEET NUMBER
9 OF 20

DRAWING NUMBER
TP-07

EFFORTS HAVE BEEN MADE TO PRODUCE THIS DOCUMENT USING RECYCLED MATERIALS.
PLEASE CONTINUE THE CYCLE AND PROPERLY RECYCLE ALL UNNECESSARY COPIES.

Jenni Yvonne
10/24/2022 11:24:10 AM
H:\C0000\C0098.00_P_Bentonville Bikeway Design\4C Street Razorback Alternative\PRODUCTION\CAD\PLANS\C0098.00_C_ST_TP-01 PAVEMENT MARKING AND STRIPING PLAN_DB.dwg

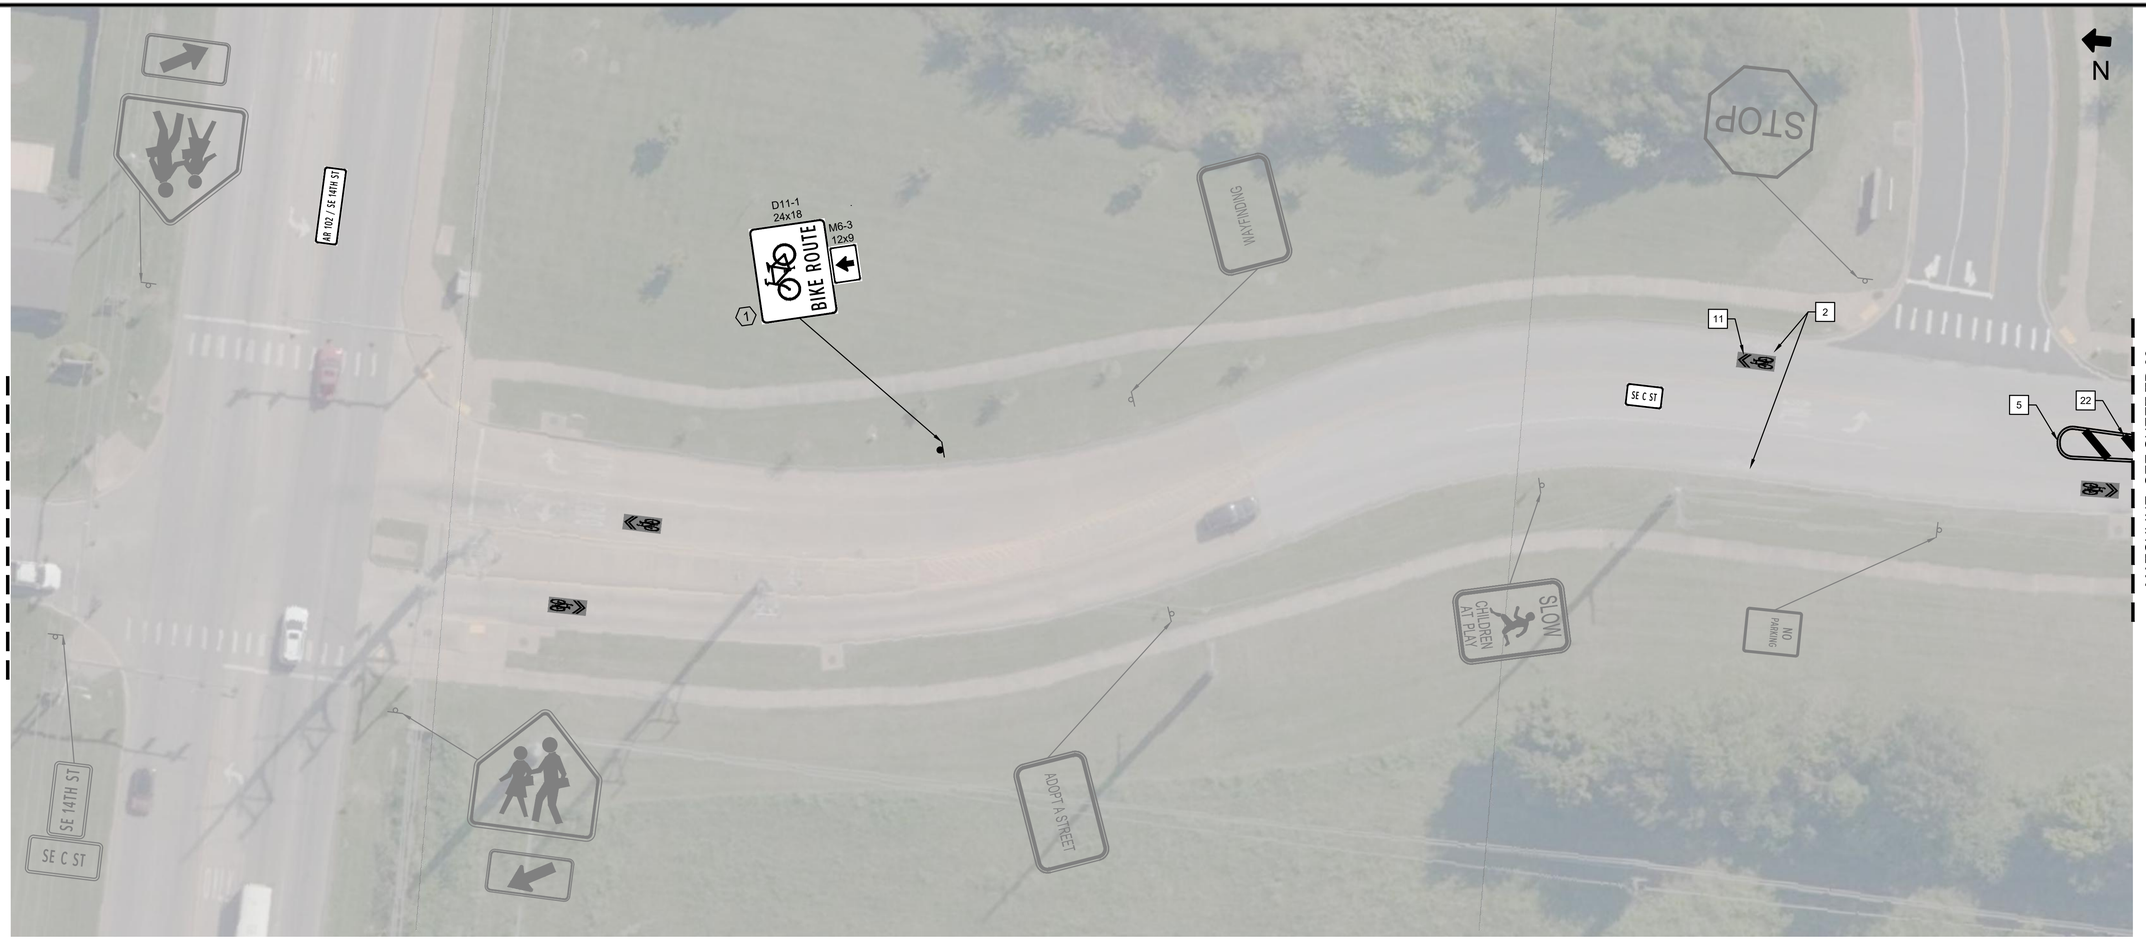

LEGEND:

- ZICLA ZIPPER SEPARATOR "A" UNITS
- ZICLA ZIPPER SEPARATOR "AB" UNITS
- 6' TREE TOP TURN WEDGE

CONSTRUCTION NOTES (PAVEMENT MARKING):

1. REMOVE EXISTING 4" YELLOW CENTER LINE
2. REMOVE EXISTING SHARED LANE MARKING
3. REMOVE 24" SOLID WHITE LINE
4. INSTALL 24" SOLID WHITE LINE
5. INSTALL 4" SOLID DOUBLE YELLOW CENTERLINE
6. INSTALL 4" SOLID WHITE LINE
7. INSTALL 4" DOTTED WHITE LINE
8. INSTALL 8" SOLID WHITE LINE
9. INSTALL ZICLA ZIPPER "A" UNIT
10. INSTALL BICYCLE LANE SYMBOL AND ARROW (SEE DETAIL SHEET DT-02)
11. INSTALL SHARED LANE MARKING W/ GREEN BACKGROUND (SEE DETAIL SHEET DT-01)
12. INSTALL SHARED-USE CROSSING (SEE DETAIL SHEET DT-02)
13. INSTALL PEDSTRIAN CROSSWALK (SEE DETAIL SHEET DT-02)
14. INSTALL STRIPED CURB EXTENSION (SEE DETAIL SHEET DT-02)
15. INSTALL STRIPED CURB EXTENSION WITH ZICLA ZIPPERS (SEE DETAIL SHEET DT-01)
16. INSTALL STRIPED CURB EXTENSION WITH ZICLA ZIPPERS & TREE TOP TURN WEDGES (SEE DETAIL SHEET DT-01)
17. INSTALL LARGE YIELD LINES (SEE DETAIL SHEET DT-01)
18. INSTALL SMALL YIELD LINES (SEE DETAIL SHEET DT-01)
19. INSTALL PAVEMENT MARKING ARROWS
20. INSTALL PAVEMENT MARKING WORDS
21. INSTALL BICYCLE BOX (SEE DETAIL SHEET DT-02)
22. INSTALL 24" SOLID YELLOW LINE
23. INSTALL 6' TREETOP TURN WEDGE

CONSTRUCTION NOTES (SIGNAGE):

1. FURNISH AND INSTALL SIGN PER ARDOT STD DWG SHS-1
2. REMOVE SIGN

NOTES:

1. STREET NAME SIGNS ARE TO REMAIN OR BE RELOCATED TO PROPOSED R1-1 OR R1-2 SIGN LOCATIONS OR SIGNAL MAST ARMS.
2. EXISTING SIGNS ARE TO REMAIN UNLESS NOTED OTHERWISE.
3. BICYCLE WAYFINDING SIGNAGE INCLUDING TURN, CONFIRMATION, AND DECISION SIGNS SUBJECT TO COORDINATION WITH THE CITY.
4. EXISTING SHARED LANE MARKINGS MAY NOT BE REFLECTED IN AERIAL. CONTRACTOR TO FIELD VERIFY AND REMOVE AS INDICATED ON PLANS.

PRELIMINARY - NOT FOR CONSTRUCTION

EFFORTS HAVE BEEN MADE TO PRODUCE THIS DOCUMENT USING RECYCLED MATERIALS.
PLEASE CONTINUE THE CYCLE AND PROPERLY RECYCLE ALL UNNECESSARY COPIES.

TOOLE DESIGN
172 East Main Street, Suite 300
Spartanburg, SC 29306
P: 864.336.2276
F: 301.927.2800
www.tooledesign.com

BENTONVILLE BIKEWAY DESIGNS

CITY OF BENTONVILLE, ARKANSAS

SE C STREET RAZORBACK ON-STREET ALTERNATIVE

PAVEMENT MARKING AND STRIPING PLAN

THIS DOCUMENT IS PRELIMINARY IN NATURE AND IS NOT A FINAL,SIGNED AND SEALED DOCUMENT NOT ISSUED FOR CONSTRUCTION

REVISIONS

#	DATE	DESCRIPTION
1		
2		
3		
4		
5		

PROJECT NUMBER: C0098.00
RELEASE DATE: 2022
DR BY: JV/PV
CH BY: SJ

DRAFT SUBMITTAL

This drawing contains specific and proprietary information and is the property of Toole Design Group, LLC. This drawing and the information contained herein may not be scanned, copied, reproduced, modified, published, posted, uploaded, transmitted, or distributed in any way without expressed written consent from Toole Design Group, LLC for the specific project named on this sheet.
© 2021 Toole Design Group, LLC


0 20' 40'
SCALE: 1" = 20'-0"
(UNLESS OTHERWISE NOTED)

SHEET NUMBER
10 OF 20

DRAWING NUMBER
TP-08

Jenny Vosnos
10/24/2022 11:24:14 AM
H:\C0000\C0098.00_P_Bentonville Bikeway Designs\C Street Razorback Alternative\PRODUCTION\CAD\PLANS\C0098.00_C_ST_TP-01 PAVEMENT MARKING AND STRIPING PLAN_DB.dwg

EFFORTS HAVE BEEN MADE TO PRODUCE THIS DOCUMENT USING RECYCLED MATERIALS.
PLEASE CONTINUE THE CYCLE AND PROPERLY RECYCLE ALL UNNECESSARY COPIES.

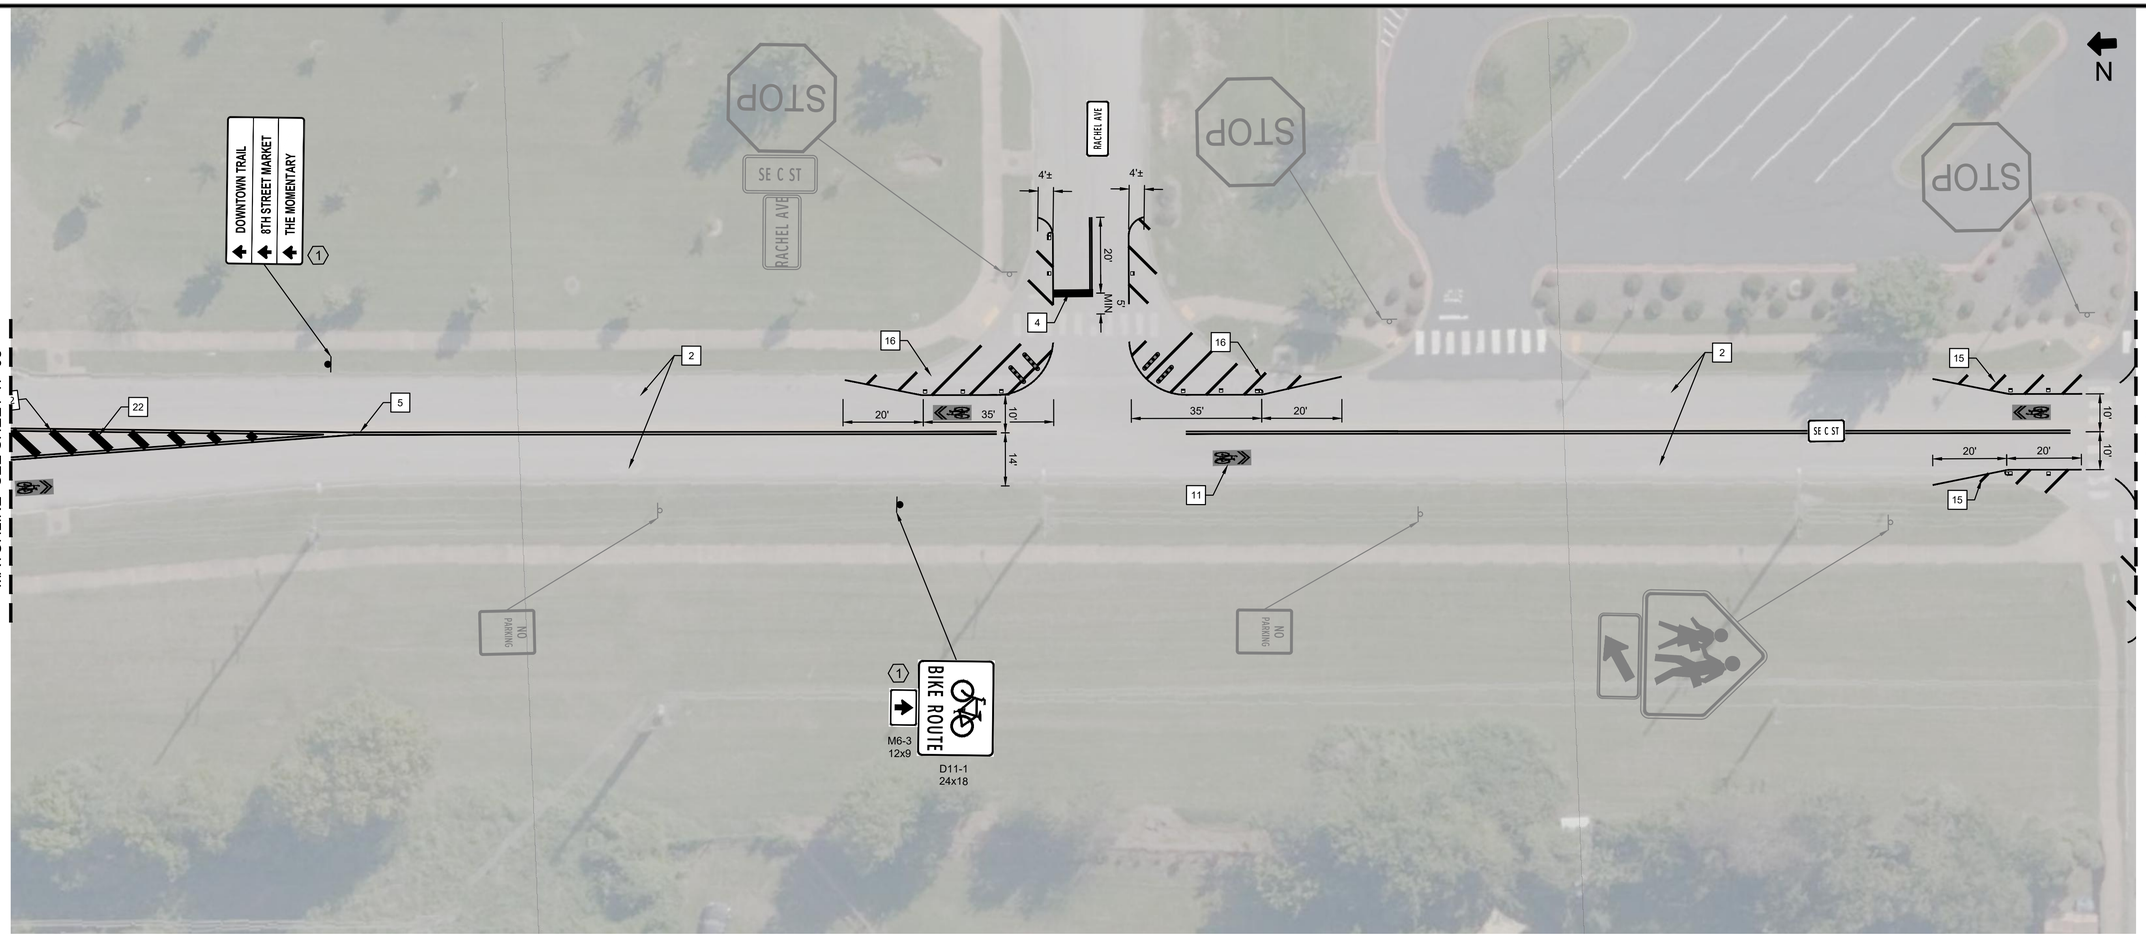

LEGEND:

- ZICLA ZIPPER SEPARATOR "A" UNITS
- ZICLA ZIPPER SEPARATOR "AB" UNITS
- 6' TREE TOP TURN WEDGE

CONSTRUCTION NOTES (PAVEMENT MARKING):

1. REMOVE EXISTING 4" YELLOW CENTER LINE
2. REMOVE EXISTING SHARED LANE MARKING
3. REMOVE 24" SOLID WHITE LINE
4. INSTALL 24" SOLID WHITE LINE
5. INSTALL 4" SOLID DOUBLE YELLOW CENTERLINE
6. INSTALL 4" SOLID WHITE LINE
7. INSTALL 4" DOTTED WHITE LINE
8. INSTALL 8" SOLID WHITE LINE
9. INSTALL ZICLA ZIPPER "A" UNIT
10. INSTALL BICYCLE LANE SYMBOL AND ARROW (SEE DETAIL SHEET DT-02)
11. INSTALL SHARED LANE MARKING W/ GREEN BACKGROUND (SEE DETAIL SHEET DT-01)
12. INSTALL SHARED-USE CROSSING (SEE DETAIL SHEET DT-02)
13. INSTALL PEDSTRIAN CROSSWALK (SEE DETAIL SHEET DT-02)
14. INSTALL STRIPED CURB EXTENSION (SEE DETAIL SHEET DT-02)
15. INSTALL STRIPED CURB EXTENSION WITH ZICLA ZIPPERS (SEE DETAIL SHEET DT-01)
16. INSTALL STRIPED CURB EXTENSION WITH ZICLA ZIPPERS & TREE TOP TURN WEDGES (SEE DETAIL SHEET DT-01)
17. INSTALL LARGE YIELD LINES (SEE DETAIL SHEET DT-01)
18. INSTALL SMALL YIELD LINES (SEE DETAIL SHEET DT-01)
19. INSTALL PAVEMENT MARKING ARROWS
20. INSTALL PAVEMENT MARKING WORDS
21. INSTALL BICYCLE BOX (SEE DETAIL SHEET DT-02)
22. INSTALL 24" SOLID YELLOW LINE
23. INSTALL 6' TREETOP TURN WEDGE

CONSTRUCTION NOTES (SIGNAGE):

1. FURNISH AND INSTALL SIGN PER ARDOT STD DWG SHS-1
2. REMOVE SIGN

NOTES:

1. STREET NAME SIGNS ARE TO REMAIN OR BE RELOCATED TO PROPOSED R1-1 OR R1-2 SIGN LOCATIONS OR SIGNAL MAST ARMS.
2. EXISTING SIGNS ARE TO REMAIN UNLESS NOTED OTHERWISE.
3. BICYCLE WAYFINDING SIGNAGE INCLUDING TURN, CONFIRMATION, AND DECISION SIGNS SUBJECT TO COORDINATION WITH THE CITY.
4. EXISTING SHARED LANE MARKINGS MAY NOT BE REFLECTED IN AERIAL. CONTRACTOR TO FIELD VERIFY AND REMOVE AS INDICATED ON PLANS.

PRELIMINARY - NOT FOR CONSTRUCTION

TOOLE DESIGN
172 East Main Street, Suite 300
Spartanburg, SC 29306
P: 864.336.2276
F: 301.927.2800
www.tooledesign.com

BENTONVILLE BIKEWAY DESIGNS

CITY OF BENTONVILLE, ARKANSAS

SE C STREET RAZORBACK ON-STREET ALTERNATIVE

PAVEMENT MARKING AND STRIPING PLAN

THIS DOCUMENT IS PRELIMINARY IN NATURE AND IS NOT A FINAL,SIGNED AND SEALED DOCUMENT NOT ISSUED FOR CONSTRUCTION

REVISIONS

#	DATE	DESCRIPTION
1		
2		
3		
4		
5		

PROJECT NUMBER: C0098.00
RELEASE DATE: 2022
DR BY: JV/PV
CH BY: SJ

DRAFT SUBMITTAL


This drawing contains specific and proprietary information and is the property of Toole Design Group, LLC. This drawing and the information contained herein may not be scanned, copied, reproduced, modified, published, posted, uploaded, transmitted, or distributed in any way without expressed written consent from Toole Design Group, LLC for the specific project named on this sheet.
© 2021 Toole Design Group, LLC

0 20' 40'
SCALE: 1" = 20'-0"
(UNLESS OTHERWISE NOTED)

SHEET NUMBER
11 OF 20

DRAWING NUMBER
TP-09

Jenny Vicens
10/28/2021 11:24:17 AM
H:\C0098\C0098.00_F_Bentonville Bikeway Designs\C Street Razorback Alternative\PRODUCTION\CAD\PLANS\C0098.00_C_ST_TP-01 PAVEMENT MARKING AND STRIPING PLAN_DB.dwg

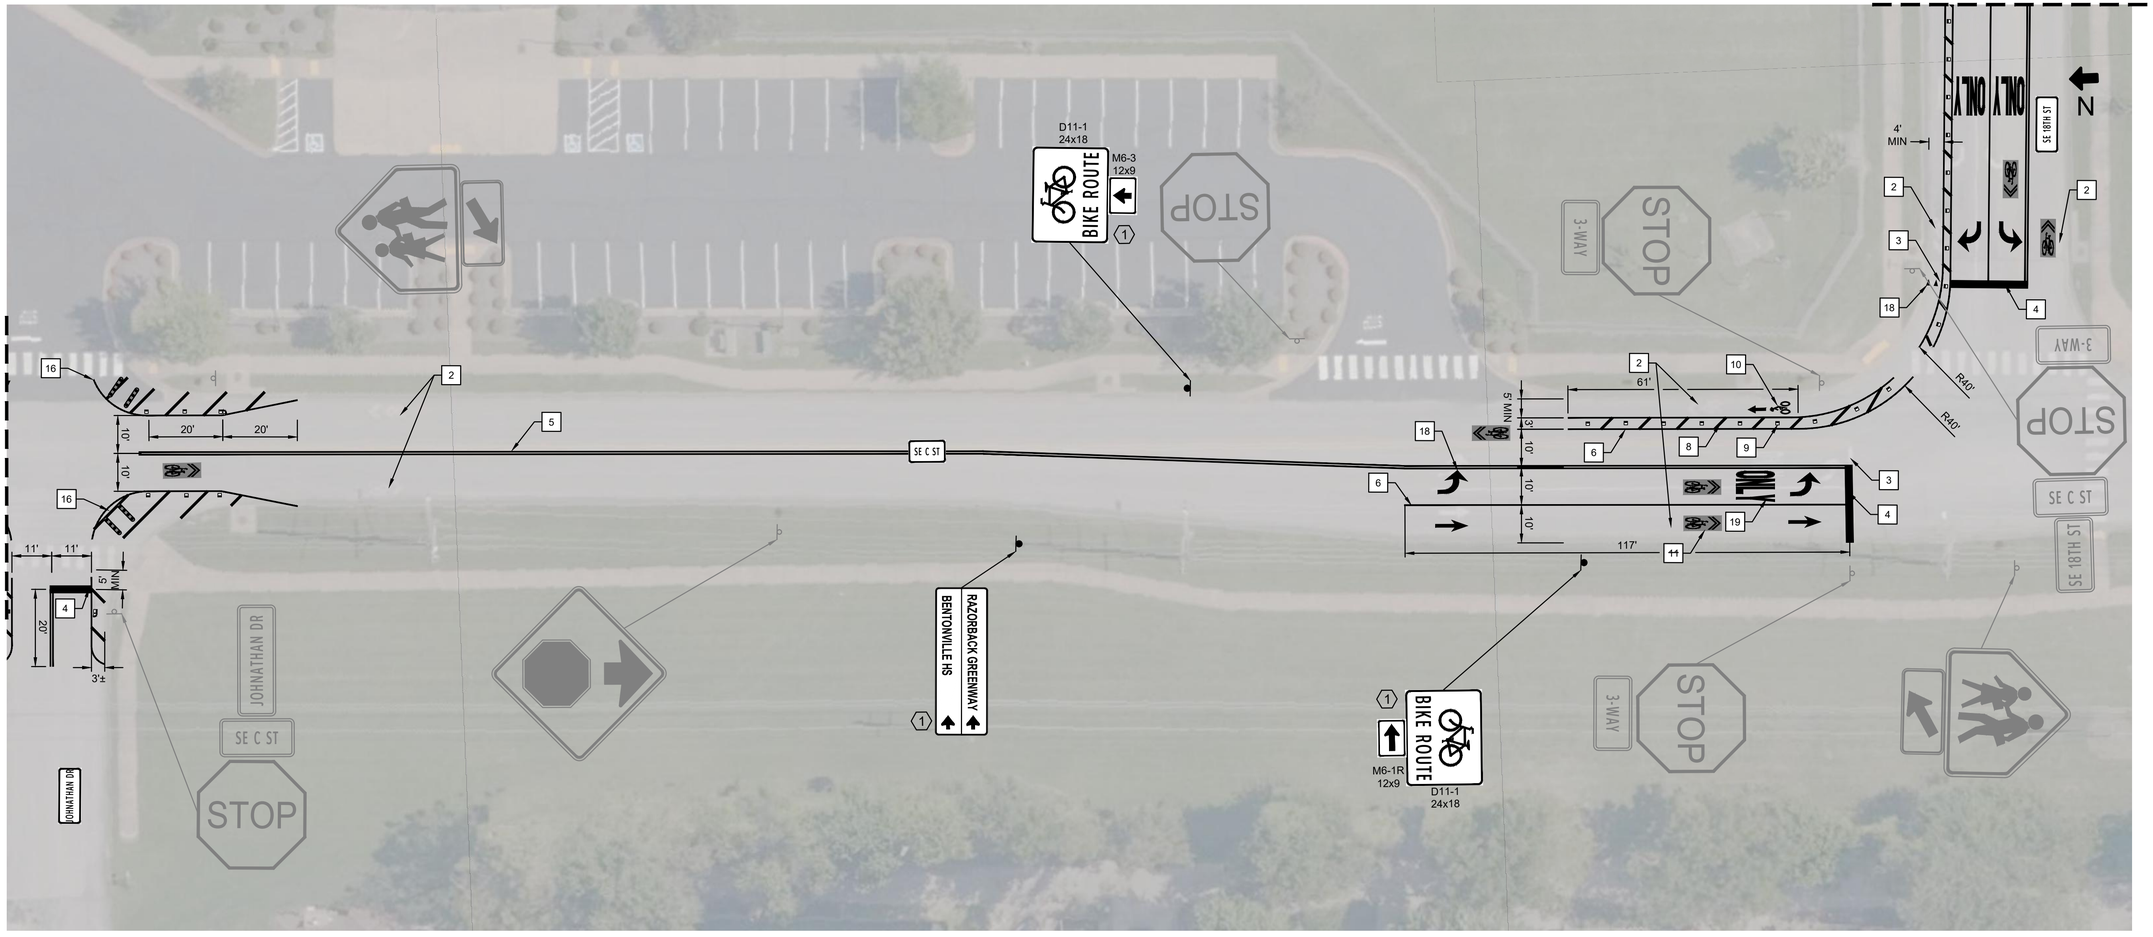

EFFORTS HAVE BEEN MADE TO PRODUCE THIS DOCUMENT USING RECYCLED MATERIALS.
PLEASE CONTINUE THE CYCLE AND PROPERLY RECYCLE ALL UNNECESSARY COPIES.

LEGEND:

- ZICLA ZIPPER SEPARATOR "A" UNITS
- ZICLA ZIPPER SEPARATOR "AB" UNITS
- 6' TREE TOP TURN WEDGE

CONSTRUCTION NOTES (PAVEMENT MARKING):

1. REMOVE EXISTING 4" YELLOW CENTER LINE
2. REMOVE EXISTING SHARED LANE MARKING
3. REMOVE 24" SOLID WHITE LINE
4. INSTALL 24" SOLID WHITE LINE
5. INSTALL 4" SOLID DOUBLE YELLOW CENTERLINE
6. INSTALL 4" SOLID WHITE LINE
7. INSTALL 4" DOTTED WHITE LINE
8. INSTALL 8" SOLID WHITE LINE
9. INSTALL ZICLA ZIPPER "A" UNIT
10. INSTALL BICYCLE LANE SYMBOL AND ARROW (SEE DETAIL SHEET DT-02)
11. INSTALL SHARED LANE MARKING W/ GREEN BACKGROUND (SEE DETAIL SHEET DT-01)
12. INSTALL SHARED-USE CROSSING (SEE DETAIL SHEET DT-02)
13. INSTALL PEDSTRIAN CROSSWALK (SEE DETAIL SHEET DT-02)
14. INSTALL STRIPED CURB EXTENSION (SEE DETAIL SHEET DT-02)
15. INSTALL STRIPED CURB EXTENSION WITH ZICLA ZIPPERS (SEE DETAIL SHEET DT-01)
16. INSTALL STRIPED CURB EXTENSION WITH ZICLA ZIPPERS & TREE TOP TURN WEDGES (SEE DETAIL SHEET DT-01)
17. INSTALL LARGE YIELD LINES (SEE DETAIL SHEET DT-01)
18. INSTALL SMALL YIELD LINES (SEE DETAIL SHEET DT-01)
19. INSTALL PAVEMENT MARKING ARROWS
20. INSTALL PAVEMENT MARKING WORDS
21. INSTALL BICYCLE BOX (SEE DETAIL SHEET DT-02)
22. INSTALL 24" SOLID YELLOW LINE
23. INSTALL 6' TREETOP TURN WEDGE

CONSTRUCTION NOTES (SIGNAGE):

1. FURNISH AND INSTALL SIGN PER ARDOT STD DWG SHS-1
2. REMOVE SIGN

NOTES:

1. STREET NAME SIGNS ARE TO REMAIN OR BE RELOCATED TO PROPOSED R1-1 OR R1-2 SIGN LOCATIONS OR SIGNAL MAST ARMS.
2. EXISTING SIGNS ARE TO REMAIN UNLESS NOTED OTHERWISE.
3. BICYCLE WAYFINDING SIGNAGE INCLUDING TURN, CONFIRMATION, AND DECISION SIGNS SUBJECT TO COORDINATION WITH THE CITY.
4. EXISTING SHARED LANE MARKINGS MAY NOT BE REFLECTED IN AERIAL. CONTRACTOR TO FIELD VERIFY AND REMOVE AS INDICATED ON PLANS.

PRELIMINARY - NOT FOR CONSTRUCTION

TOOLE DESIGN
172 East Main Street, Suite 300
Spartanburg, SC 29306
P: 864.336.2276
F: 301.927.2800
www.tooledesign.com

BENTONVILLE BIKEWAY DESIGNS

CITY OF BENTONVILLE, ARKANSAS

SE C STREET RAZORBACK ON-STREET ALTERNATIVE

PAVEMENT MARKING AND STRIPING PLAN

THIS DOCUMENT IS PRELIMINARY IN NATURE AND IS NOT A FINAL,SIGNED AND SEALED DOCUMENT NOT ISSUED FOR CONSTRUCTION

REVISIONS

#	DATE	DESCRIPTION
1		
2		
3		
4		
5		

PROJECT NUMBER: C0098.00
RELEASE DATE: 2022
DR BY: JV/PV
CH BY: SJ

DRAFT SUBMITTAL


This drawing contains specific and proprietary information and is the property of Toole Design Group, LLC. This drawing and the information contained herein may not be scanned, copied, reproduced, modified, published, posted, uploaded, transmitted, or distributed in any way without expressed written consent from Toole Design Group, LLC for the specific project named on this sheet.
© 2021 Toole Design Group, LLC

0 20' 40'
SCALE: 1" = 20'-0"
(UNLESS OTHERWISE NOTED)

SHEET NUMBER
12 OF 20

DRAWING NUMBER
TP-10

Jesse Vickers
10/24/2022 11:24:21 AM
H:\C0098\C0098.00_P_Bentonville Bikeway Designs\C Street Razorback Alternative\PRODUCTION\CADPLANS\C0098.00_C_ST_TP-01 PAVEMENT MARKING AND STRIPING PLAN_GB.dwg

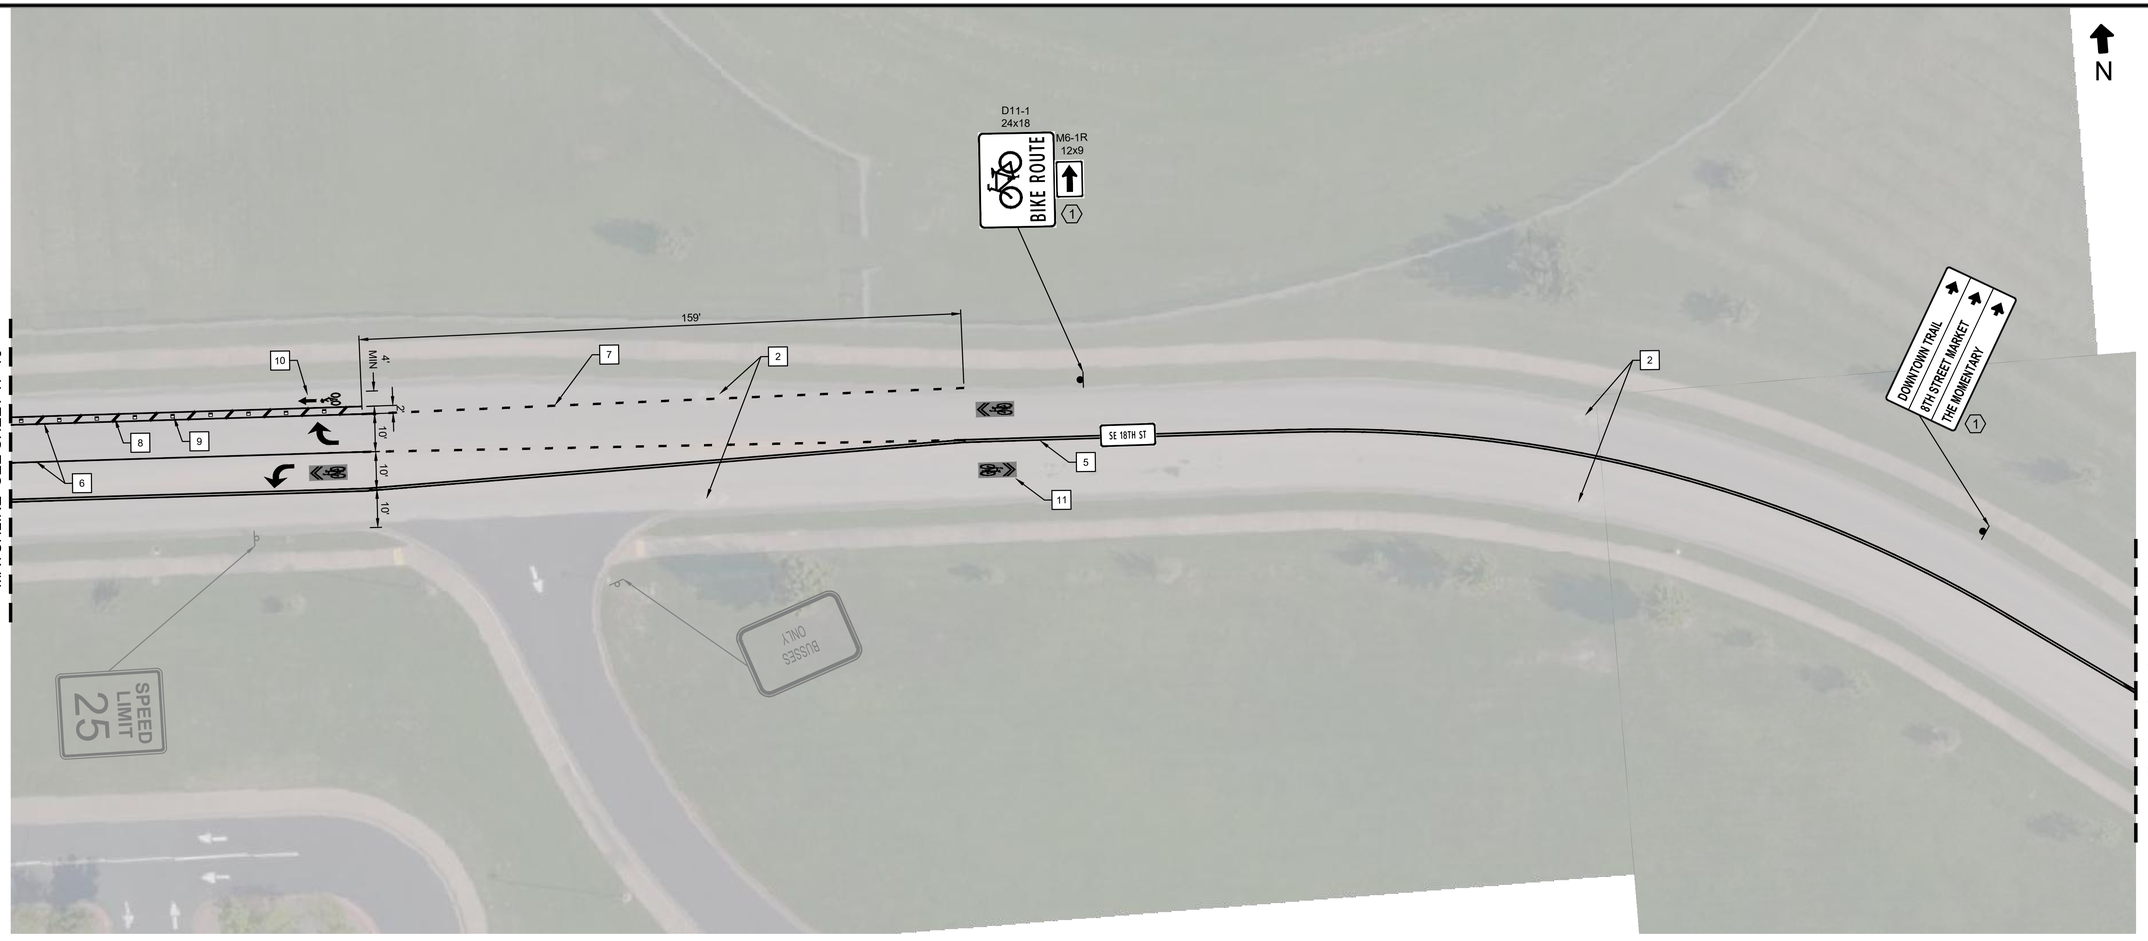

EFFORTS HAVE BEEN MADE TO PRODUCE THIS DOCUMENT USING RECYCLED MATERIALS.
PLEASE CONTINUE THE CYCLE AND PROPERLY RECYCLE ALL UNNECESSARY COPIES.

Jenny Vickers
10/28/2021 11:24:24 AM
H:\C0098\C0098.00_P_Bentonville Bikeway Designs\C Street Razorback Alternative\PRODUCTION\CAD\PLANS\C0098.00_C_ST_TP-01 PAVEMENT MARKING AND STRIPING PLAN_DB.dwg

LEGEND:

- ZICLA ZIPPER SEPARATOR "A" UNITS
- ZICLA ZIPPER SEPARATOR "AB" UNITS
- 6' TREE TOP TURN WEDGE

CONSTRUCTION NOTES (PAVEMENT MARKING):

1. REMOVE EXISTING 4" YELLOW CENTER LINE
2. REMOVE EXISTING SHARED LANE MARKING
3. REMOVE 24" SOLID WHITE LINE
4. INSTALL 24" SOLID WHITE LINE
5. INSTALL 4" SOLID DOUBLE YELLOW CENTERLINE
6. INSTALL 4" SOLID WHITE LINE
7. INSTALL 4" DOTTED WHITE LINE
8. INSTALL 8" SOLID WHITE LINE
9. INSTALL ZICLA ZIPPER "A" UNIT
10. INSTALL BICYCLE LANE SYMBOL AND ARROW (SEE DETAIL SHEET DT-02)
11. INSTALL SHARED LANE MARKING W/ GREEN BACKGROUND (SEE DETAIL SHEET DT-01)
12. INSTALL SHARED-USE CROSSING (SEE DETAIL SHEET DT-02)
13. INSTALL PEDSTRIAN CROSSWALK (SEE DETAIL SHEET DT-02)
14. INSTALL STRIPED CURB EXTENSION (SEE DETAIL SHEET DT-02)
15. INSTALL STRIPED CURB EXTENSION WITH ZICLA ZIPPERS (SEE DETAIL SHEET DT-01)
16. INSTALL STRIPED CURB EXTENSION WITH ZICLA ZIPPERS & TREE TOP TURN WEDGES (SEE DETAIL SHEET DT-01)
17. INSTALL LARGE YIELD LINES (SEE DETAIL SHEET DT-01)
18. INSTALL SMALL YIELD LINES (SEE DETAIL SHEET DT-01)
19. INSTALL PAVEMENT MARKING ARROWS
20. INSTALL PAVEMENT MARKING WORDS
21. INSTALL BICYCLE BOX (SEE DETAIL SHEET DT-02)
22. INSTALL 24" SOLID YELLOW LINE
23. INSTALL 6' TREETOP TURN WEDGE

CONSTRUCTION NOTES (SIGNAGE):

1. FURNISH AND INSTALL SIGN PER ARDOT STD DWG SHS-1
2. REMOVE SIGN

NOTES:

1. STREET NAME SIGNS ARE TO REMAIN OR BE RELOCATED TO PROPOSED R1-1 OR R1-2 SIGN LOCATIONS OR SIGNAL MAST ARMS.
2. EXISTING SIGNS ARE TO REMAIN UNLESS NOTED OTHERWISE.
3. BICYCLE WAYFINDING SIGNAGE INCLUDING TURN, CONFIRMATION, AND DECISION SIGNS SUBJECT TO COORDINATION WITH THE CITY.
4. EXISTING SHARED LANE MARKINGS MAY NOT BE REFLECTED IN AERIAL. CONTRACTOR TO FIELD VERIFY AND REMOVE AS INDICATED ON PLANS.

PRELIMINARY - NOT FOR CONSTRUCTION

TOOLE DESIGN
172 East Main Street, Suite 300
Spartanburg, SC 29306
P: 864.336.2276
F: 301.927.2800
www.tooledesign.com

BENTONVILLE BIKEWAY DESIGNS

CITY OF BENTONVILLE, ARKANSAS

SE C STREET RAZORBACK ON-STREET ALTERNATIVE

PAVEMENT MARKING AND STRIPING PLAN

THIS DOCUMENT IS PRELIMINARY IN NATURE AND IS NOT A FINAL,SIGNED AND SEALED DOCUMENT NOT ISSUED FOR CONSTRUCTION

REVISIONS

#	DATE	DESCRIPTION
1		
2		
3		
4		
5		

PROJECT NUMBER: C0098.00
RELEASE DATE: 2022
DR BY: JV/PV
CH BY: SJ


DRAFT SUBMITTAL

This drawing contains specific and proprietary information and is the property of Toole Design Group, LLC. This drawing and the information contained herein may not be scanned, copied, reproduced, modified, published, posted, uploaded, transmitted, or distributed in any way without expressed written consent from Toole Design Group, LLC for the specific project named on this sheet.
© 2021 Toole Design Group, LLC

0 20' 40'
SCALE: 1" = 20'-0"
(UNLESS OTHERWISE NOTED)

SHEET NUMBER
13 OF 20

DRAWING NUMBER
TP-11

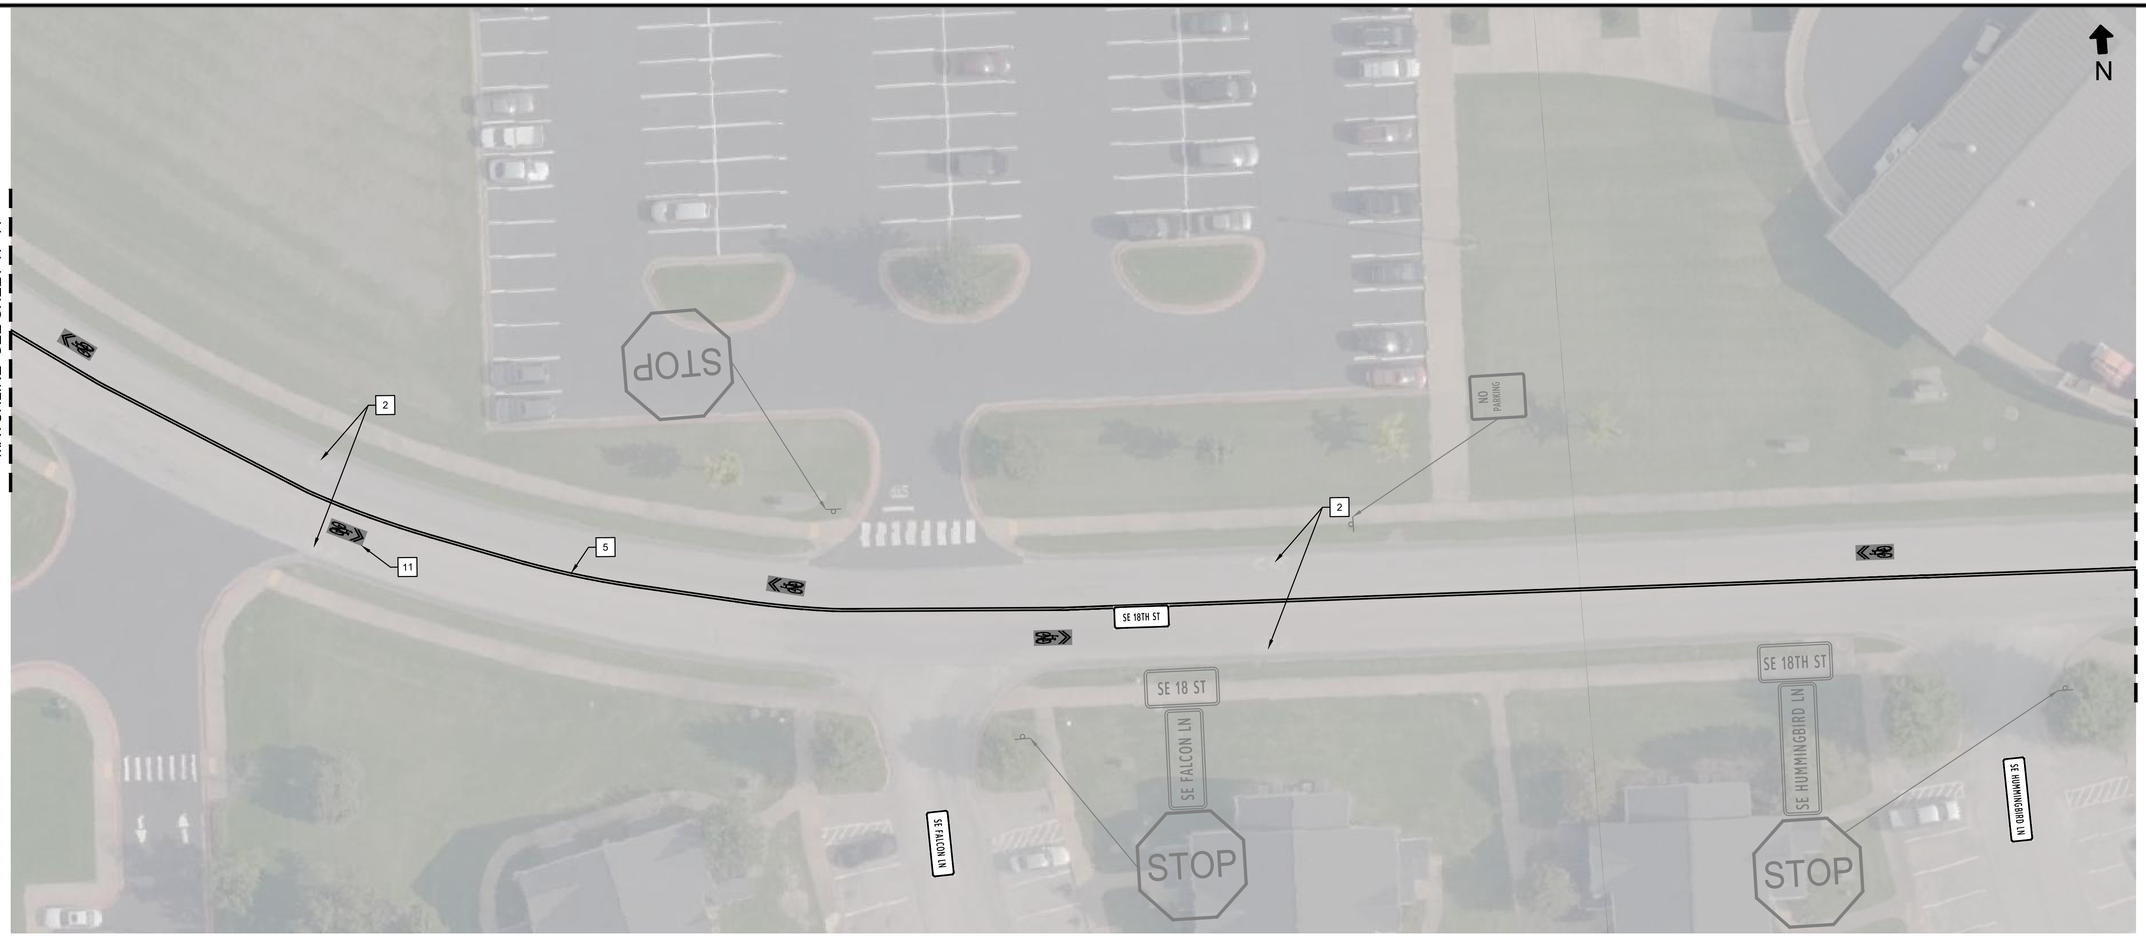

LEGEND:

- ZICLA ZIPPER SEPARATOR "A" UNITS
- ZICLA ZIPPER SEPARATOR "AB" UNITS
- 6' TREE TOP TURN WEDGE

CONSTRUCTION NOTES (PAVEMENT MARKING):

1. REMOVE EXISTING 4" YELLOW CENTER LINE
2. REMOVE EXISTING SHARED LANE MARKING
3. REMOVE 24" SOLID WHITE LINE
4. INSTALL 24" SOLID WHITE LINE
5. INSTALL 4" SOLID DOUBLE YELLOW CENTERLINE
6. INSTALL 4" SOLID WHITE LINE
7. INSTALL 4" DOTTED WHITE LINE
8. INSTALL 8" SOLID WHITE LINE
9. INSTALL ZICLA ZIPPER "A" UNIT
10. INSTALL BICYCLE LANE SYMBOL AND ARROW (SEE DETAIL SHEET DT-02)
11. INSTALL SHARED LANE MARKING W/ GREEN BACKGROUND (SEE DETAIL SHEET DT-01)
12. INSTALL SHARED-USE CROSSING (SEE DETAIL SHEET DT-02)
13. INSTALL PEDSTRIAN CROSSWALK (SEE DETAIL SHEET DT-02)
14. INSTALL STRIPED CURB EXTENSION (SEE DETAIL SHEET DT-02)
15. INSTALL STRIPED CURB EXTENSION WITH ZICLA ZIPPERS (SEE DETAIL SHEET DT-01)
16. INSTALL STRIPED CURB EXTENSION WITH ZICLA ZIPPERS & TREE TOP TURN WEDGES (SEE DETAIL SHEET DT-01)
17. INSTALL LARGE YIELD LINES (SEE DETAIL SHEET DT-01)
18. INSTALL SMALL YIELD LINES (SEE DETAIL SHEET DT-01)
19. INSTALL PAVEMENT MARKING ARROWS
20. INSTALL PAVEMENT MARKING WORDS
21. INSTALL BICYCLE BOX (SEE DETAIL SHEET DT-02)
22. INSTALL 24" SOLID YELLOW LINE
23. INSTALL 6' TREETOP TURN WEDGE

CONSTRUCTION NOTES (SIGNAGE):

1. FURNISH AND INSTALL SIGN PER ARDOT STD DWG SHS-1
2. REMOVE SIGN

NOTES:

1. STREET NAME SIGNS ARE TO REMAIN OR BE RELOCATED TO PROPOSED R1-1 OR R1-2 SIGN LOCATIONS OR SIGNAL MAST ARMS.
2. EXISTING SIGNS ARE TO REMAIN UNLESS NOTED OTHERWISE.
3. BICYCLE WAYFINDING SIGNAGE INCLUDING TURN, CONFIRMATION, AND DECISION SIGNS SUBJECT TO COORDINATION WITH THE CITY.
4. EXISTING SHARED LANE MARKINGS MAY NOT BE REFLECTED IN AERIAL. CONTRACTOR TO FIELD VERIFY AND REMOVE AS INDICATED ON PLANS.

PRELIMINARY - NOT FOR CONSTRUCTION

TOOLE DESIGN
172 East Main Street, Suite 300
Spartanburg, SC 29306
P: 864.336.2276
F: 301.927.2800
www.tooledesign.com

BENTONVILLE BIKEWAY DESIGNS

CITY OF BENTONVILLE, ARKANSAS

SE C STREET RAZORBACK ON-STREET ALTERNATIVE

PAVEMENT MARKING AND STRIPING PLAN

THIS DOCUMENT IS PRELIMINARY IN NATURE AND IS NOT A FINAL,SIGNED AND SEALED DOCUMENT NOT ISSUED FOR CONSTRUCTION

REVISIONS

#	DATE	DESCRIPTION
1		
2		
3		
4		
5		

PROJECT NUMBER: C0098.00
RELEASE DATE: 2022
DR BY: JV/PV
CH BY: SJ

DRAFT SUBMITTAL

This drawing contains specific and proprietary information and is the property of Toole Design Group, LLC. This drawing and the information contained herein may not be scanned, copied, reproduced, modified, published, posted, uploaded, transmitted, or distributed in any way without expressed written consent from Toole Design Group, LLC for the specific project named on this sheet.
© 2021 Toole Design Group, LLC


0 20' 40'
SCALE: 1" = 20'-0"
(UNLESS OTHERWISE NOTED)

SHEET NUMBER
14 OF 20

DRAWING NUMBER
TP-12

EFFORTS HAVE BEEN MADE TO PRODUCE THIS DOCUMENT USING RECYCLED MATERIALS.
PLEASE CONTINUE THE CYCLE AND PROPERLY RECYCLE ALL UNNECESSARY COPIES.

Jenni Vranes
10/24/2022 11:24:27 AM
H:\C0098\C0098.00_P_Bentonville Bikeway Designs\C Street Razorback Alternative\PRODUCTION\CAD\PLANS\C0098.00_C_ST_TP-01 PAVEMENT MARKING AND STRIPING PLAN_DB.dwg

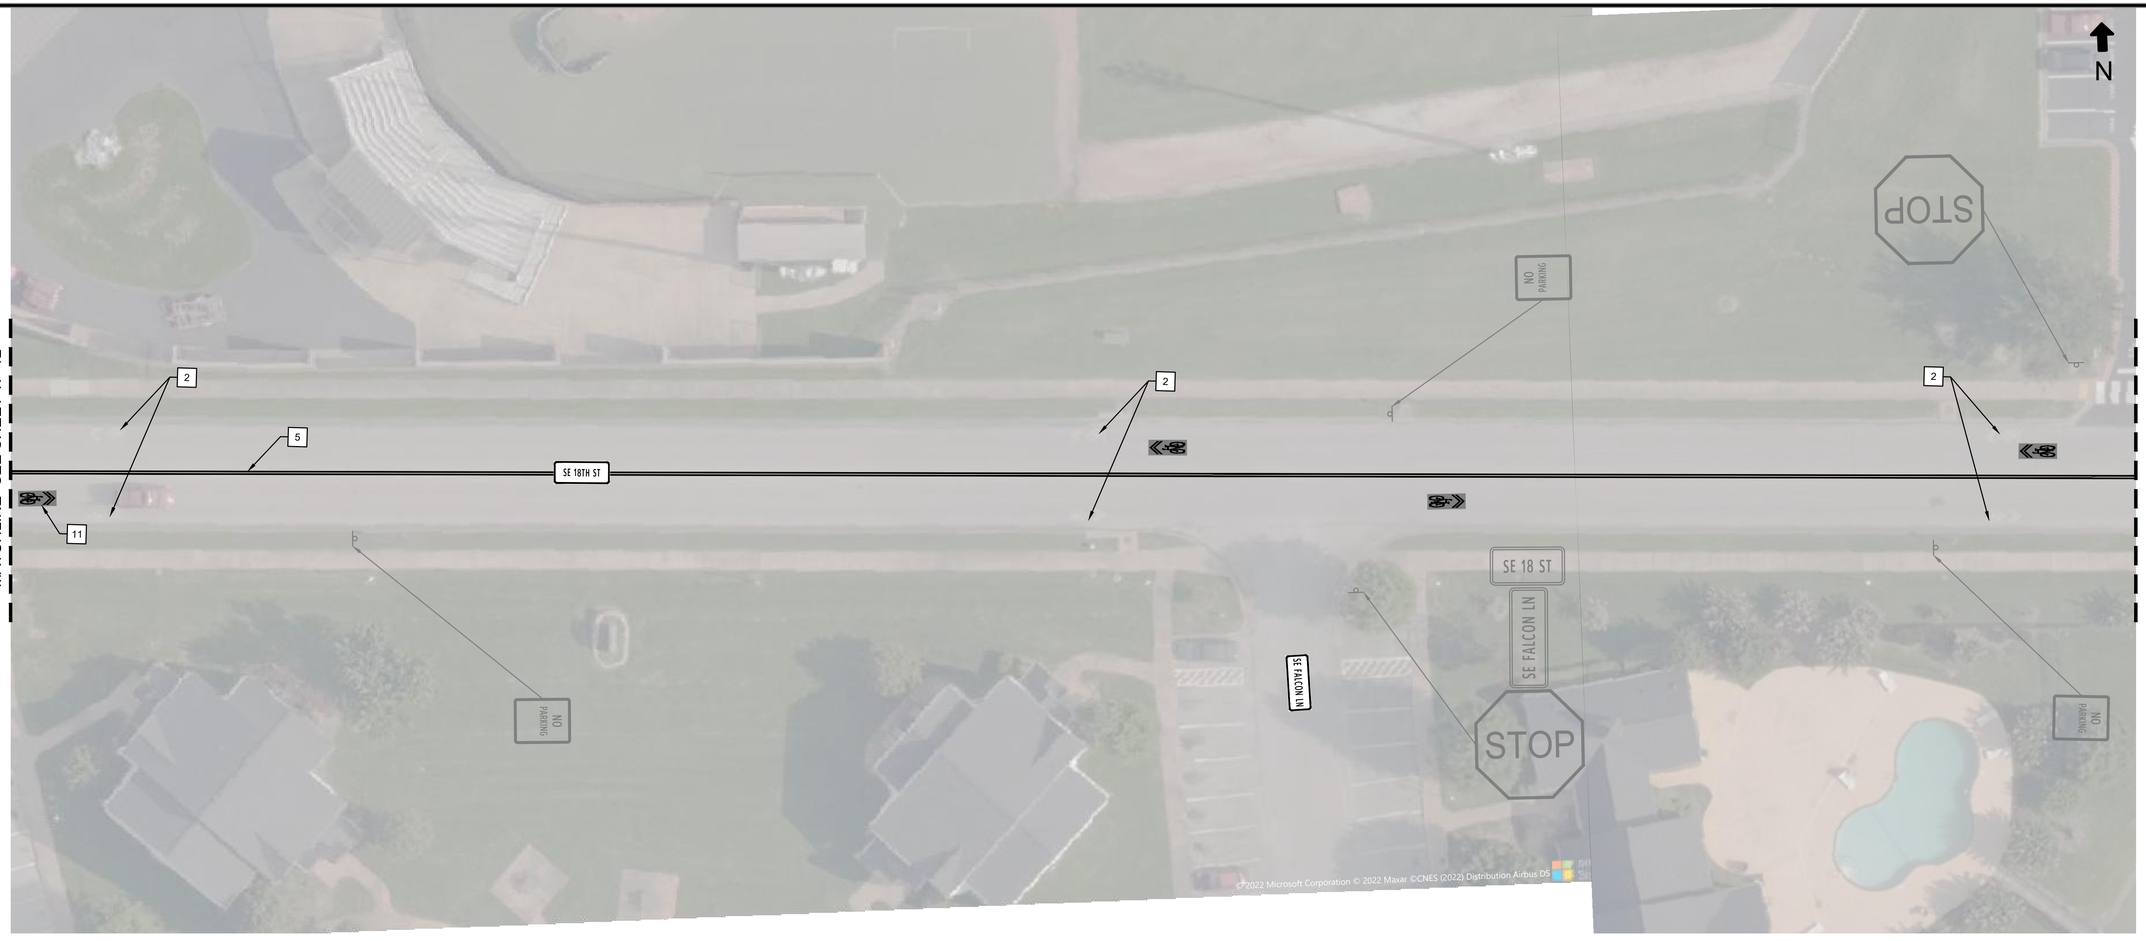

LEGEND:

- ZICLA ZIPPER SEPARATOR "A" UNITS
- ZICLA ZIPPER SEPARATOR "AB" UNITS
- 6' TREE TOP TURN WEDGE

CONSTRUCTION NOTES (PAVEMENT MARKING):

1. REMOVE EXISTING 4" YELLOW CENTER LINE
2. REMOVE EXISTING SHARED LANE MARKING
3. REMOVE 24" SOLID WHITE LINE
4. INSTALL 24" SOLID WHITE LINE
5. INSTALL 4" SOLID DOUBLE YELLOW CENTERLINE
6. INSTALL 4" SOLID WHITE LINE
7. INSTALL 4" DOTTED WHITE LINE
8. INSTALL 8" SOLID WHITE LINE
9. INSTALL ZICLA ZIPPER "A" UNIT
10. INSTALL BICYCLE LANE SYMBOL AND ARROW (SEE DETAIL SHEET DT-02)
11. INSTALL SHARED LANE MARKING W/ GREEN BACKGROUND (SEE DETAIL SHEET DT-01)
12. INSTALL SHARED-USE CROSSING (SEE DETAIL SHEET DT-02)
13. INSTALL PEDSTRIAN CROSSWALK (SEE DETAIL SHEET DT-02)
14. INSTALL STRIPED CURB EXTENSION (SEE DETAIL SHEET DT-02)
15. INSTALL STRIPED CURB EXTENSION WITH ZICLA ZIPPERS (SEE DETAIL SHEET DT-01)
16. INSTALL STRIPED CURB EXTENSION WITH ZICLA ZIPPERS & TREE TOP TURN WEDGES (SEE DETAIL SHEET DT-01)
17. INSTALL LARGE YIELD LINES (SEE DETAIL SHEET DT-01)
18. INSTALL SMALL YIELD LINES (SEE DETAIL SHEET DT-01)
19. INSTALL PAVEMENT MARKING ARROWS
20. INSTALL PAVEMENT MARKING WORDS
21. INSTALL BICYCLE BOX (SEE DETAIL SHEET DT-02)
22. INSTALL 24" SOLID YELLOW LINE
23. INSTALL 6' TREETOP TURN WEDGE

CONSTRUCTION NOTES (SIGNAGE):

1. FURNISH AND INSTALL SIGN PER ARDOT STD DWG SHS-1
2. REMOVE SIGN

NOTES:

1. STREET NAME SIGNS ARE TO REMAIN OR BE RELOCATED TO PROPOSED R1-1 OR R1-2 SIGN LOCATIONS OR SIGNAL MAST ARMS.
2. EXISTING SIGNS ARE TO REMAIN UNLESS NOTED OTHERWISE.
3. BICYCLE WAYFINDING SIGNAGE INCLUDING TURN, CONFIRMATION, AND DECISION SIGNS SUBJECT TO COORDINATION WITH THE CITY.
4. EXISTING SHARED LANE MARKINGS MAY NOT BE REFLECTED IN AERIAL. CONTRACTOR TO FIELD VERIFY AND REMOVE AS INDICATED ON PLANS.

PRELIMINARY - NOT FOR CONSTRUCTION

EFFORTS HAVE BEEN MADE TO PRODUCE THIS DOCUMENT USING RECYCLED MATERIALS.
PLEASE CONTINUE THE CYCLE AND PROPERLY RECYCLE ALL UNNECESSARY COPIES.

TOOLE DESIGN
172 East Main Street, Suite 300
Spartanburg, SC 29306
P: 864.336.2276
F: 301.927.2800
www.tooledesign.com

BENTONVILLE BIKEWAY DESIGNS

CITY OF BENTONVILLE, ARKANSAS

SE C STREET RAZORBACK ON-STREET ALTERNATIVE

PAVEMENT MARKING AND STRIPING PLAN

THIS DOCUMENT IS PRELIMINARY IN NATURE AND IS NOT A FINAL,SIGNED AND SEALED DOCUMENT NOT ISSUED FOR CONSTRUCTION

REVISIONS

#	DATE	DESCRIPTION
1		
2		
3		
4		
5		

PROJECT NUMBER: C0098.00
RELEASE DATE: 2022
DR BY: JV/PV
CH BY: SJ

DRAFT SUBMITTAL


This drawing contains specific and proprietary information and is the property of Toole Design Group, LLC. This drawing and the information contained herein may not be scanned, copied, reproduced, modified, published, posted, uploaded, transmitted, or distributed in any way without expressed written consent from Toole Design Group, LLC for the specific project named on this sheet.
© 2021 Toole Design Group, LLC

0 20' 40'
SCALE: 1" = 20'-0"
(UNLESS OTHERWISE NOTED)

SHEET NUMBER
15 OF 20

DRAWING NUMBER
TP-13

Jesse Vickers
10/24/2022 11:24:31 AM
H:\C0098\C0098.00_P_Bentonville Bikeway Designs\C Street Razorback Alternative\PRODUCTION\CADD\PLANS\C0098.00_C_ST_TP-01 PAVEMENT MARKING AND STRIPING PLAN_GB.dwg

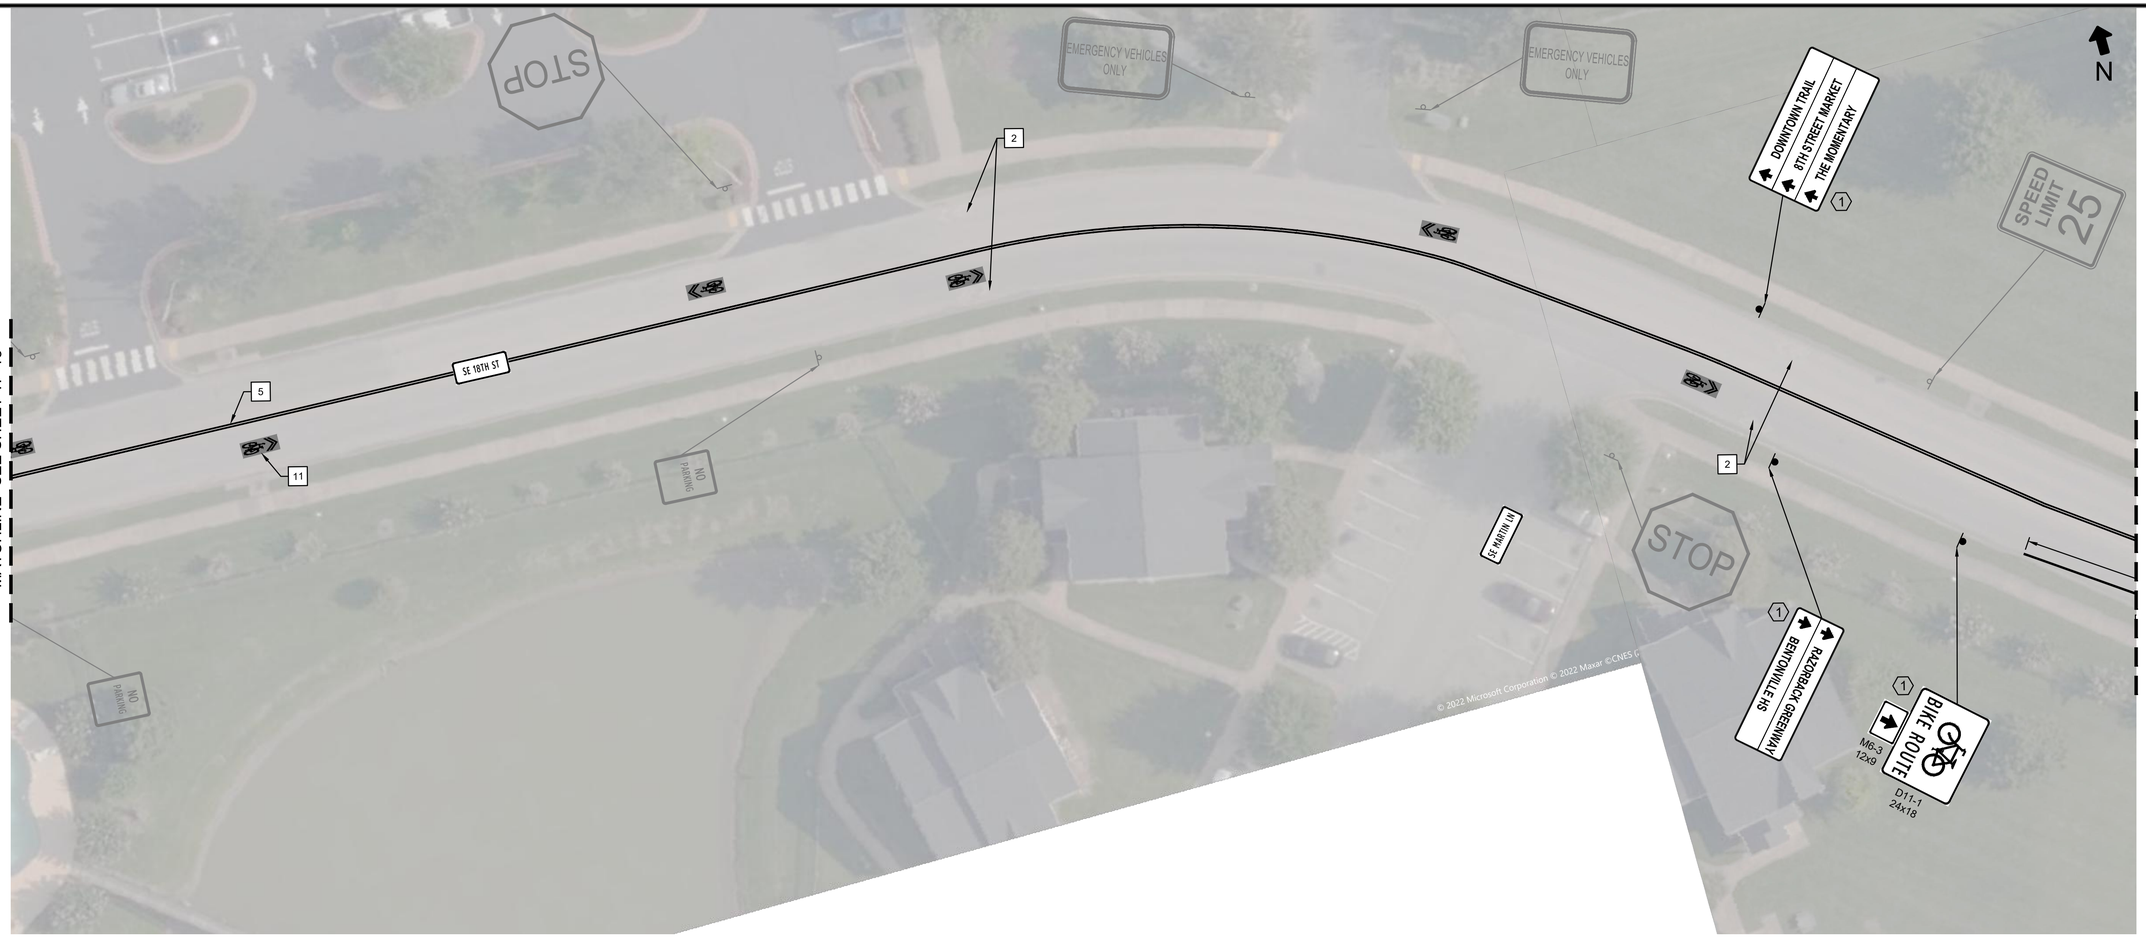

LEGEND:

- ZICLA ZIPPER SEPARATOR "A" UNITS
- ZICLA ZIPPER SEPARATOR "AB" UNITS
- 6' TREE TOP TURN WEDGE

CONSTRUCTION NOTES (PAVEMENT MARKING):

1. REMOVE EXISTING 4" YELLOW CENTER LINE
2. REMOVE EXISTING SHARED LANE MARKING
3. REMOVE 24" SOLID WHITE LINE
4. INSTALL 24" SOLID WHITE LINE
5. INSTALL 4" SOLID DOUBLE YELLOW CENTERLINE
6. INSTALL 4" SOLID WHITE LINE
7. INSTALL 4" DOTTED WHITE LINE
8. INSTALL 8" SOLID WHITE LINE
9. INSTALL ZICLA ZIPPER "A" UNIT
10. INSTALL BICYCLE LANE SYMBOL AND ARROW (SEE DETAIL SHEET DT-02)
11. INSTALL SHARED LANE MARKING W/ GREEN BACKGROUND (SEE DETAIL SHEET DT-01)
12. INSTALL SHARED-USE CROSSING (SEE DETAIL SHEET DT-02)
13. INSTALL PEDSTRIAN CROSSWALK (SEE DETAIL SHEET DT-02)
14. INSTALL STRIPED CURB EXTENSION (SEE DETAIL SHEET DT-02)
15. INSTALL STRIPED CURB EXTENSION WITH ZICLA ZIPPERS (SEE DETAIL SHEET DT-01)
16. INSTALL STRIPED CURB EXTENSION WITH ZICLA ZIPPERS & TREE TOP TURN WEDGES (SEE DETAIL SHEET DT-01)
17. INSTALL LARGE YIELD LINES (SEE DETAIL SHEET DT-01)
18. INSTALL SMALL YIELD LINES (SEE DETAIL SHEET DT-01)
19. INSTALL PAVEMENT MARKING ARROWS
20. INSTALL PAVEMENT MARKING WORDS
21. INSTALL BICYCLE BOX (SEE DETAIL SHEET DT-02)
22. INSTALL 24" SOLID YELLOW LINE
23. INSTALL 6' TREETOP TURN WEDGE

CONSTRUCTION NOTES (SIGNAGE):

1. FURNISH AND INSTALL SIGN PER ARDOT STD DWG SHS-1
2. REMOVE SIGN

NOTES:

1. STREET NAME SIGNS ARE TO REMAIN OR BE RELOCATED TO PROPOSED R1-1 OR R1-2 SIGN LOCATIONS OR SIGNAL MAST ARMS.
2. EXISTING SIGNS ARE TO REMAIN UNLESS NOTED OTHERWISE.
3. BICYCLE WAYFINDING SIGNAGE INCLUDING TURN, CONFIRMATION, AND DECISION SIGNS SUBJECT TO COORDINATION WITH THE CITY.
4. EXISTING SHARED LANE MARKINGS MAY NOT BE REFLECTED IN AERIAL. CONTRACTOR TO FIELD VERIFY AND REMOVE AS INDICATED ON PLANS.

PRELIMINARY - NOT FOR CONSTRUCTION

EFFORTS HAVE BEEN MADE TO PRODUCE THIS DOCUMENT USING RECYCLED MATERIALS.
PLEASE CONTINUE THE CYCLE AND PROPERLY RECYCLE ALL UNNECESSARY COPIES.

Jenny Vickers
10/24/2022 11:24:34 AM
H:\C0098\C0098.00_P_Bentonville Bikeway Designs\C Street Razorback Alternative\PRODUCTION\CAD\PLANS\C0098.00_C_ST_TP-01 PAVEMENT MARKING AND STRIPING PLAN_DR.dwg

TOOLE DESIGN
172 East Main Street, Suite 300
Spartanburg, SC 29306
P: 864.336.2276
F: 301.927.2800
www.tooledesign.com

BENTONVILLE BIKEWAY DESIGNS

CITY OF BENTONVILLE, ARKANSAS

SE C STREET RAZORBACK ON-STREET ALTERNATIVE

PAVEMENT MARKING AND STRIPING PLAN

THIS DOCUMENT IS PRELIMINARY IN NATURE AND IS NOT A FINAL,SIGNED AND SEALED DOCUMENT NOT ISSUED FOR CONSTRUCTION

REVISIONS

#	DATE	DESCRIPTION
1		
2		
3		
4		
5		

PROJECT NUMBER: C0098.00
RELEASE DATE: 2022
DR BY: JV/PV
CH BY: SJ


DRAFT SUBMITTAL

This drawing contains specific and proprietary information and is the property of Toole Design Group, LLC. This drawing and the information contained herein may not be scanned, copied, reproduced, modified, published, posted, uploaded, transmitted, or distributed in any way without expressed written consent from Toole Design Group, LLC for the specific project named on this sheet.
© 2021 Toole Design Group, LLC

0 20' 40'
SCALE: 1" = 20'-0"
(UNLESS OTHERWISE NOTED)

SHEET NUMBER
16 OF 20

DRAWING NUMBER
TP-14

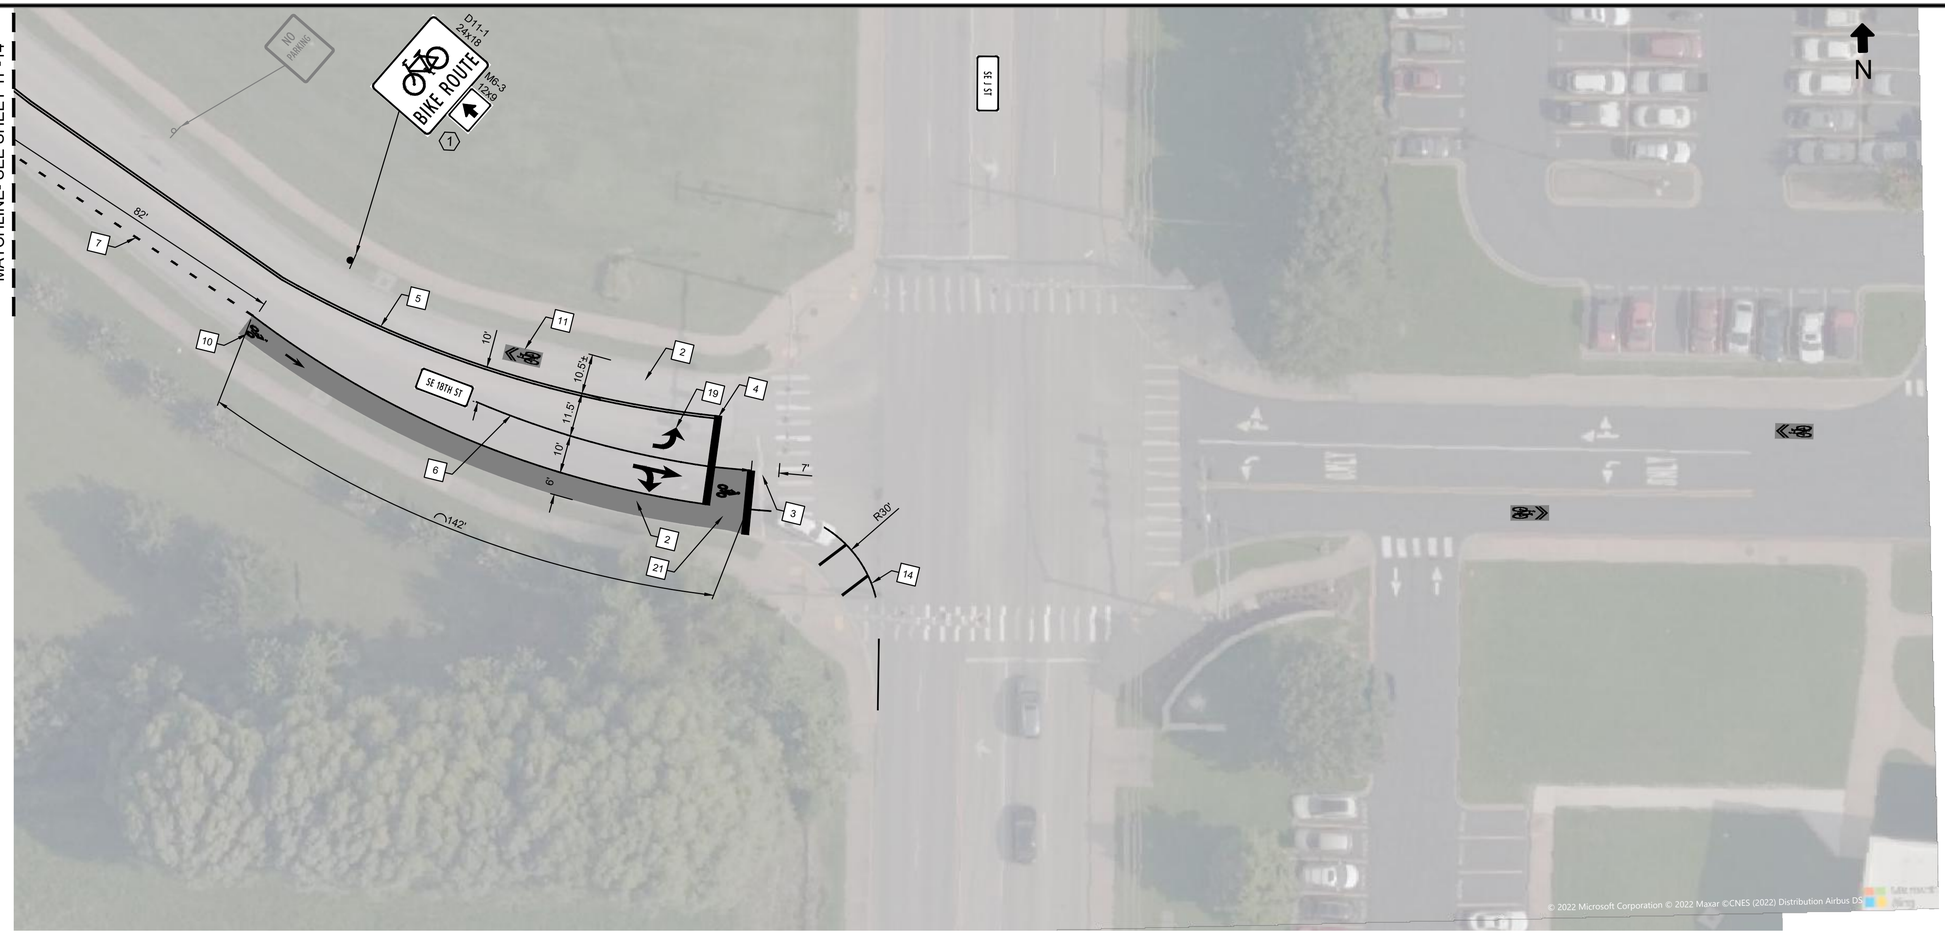

LEGEND:

- ZICLA ZIPPER SEPARATOR "A" UNITS
- ZICLA ZIPPER SEPARATOR "AB" UNITS
- 6' TREE TOP TURN WEDGE

CONSTRUCTION NOTES (PAVEMENT MARKING):

1. REMOVE EXISTING 4" YELLOW CENTER LINE
2. REMOVE EXISTING SHARED LANE MARKING
3. REMOVE 24" SOLID WHITE LINE
4. INSTALL 24" SOLID WHITE LINE
5. INSTALL 4" SOLID DOUBLE YELLOW CENTERLINE
6. INSTALL 4" SOLID WHITE LINE
7. INSTALL 4" DOTTED WHITE LINE
8. INSTALL 8" SOLID WHITE LINE
9. INSTALL ZICLA ZIPPER "A" UNIT
10. INSTALL BICYCLE LANE SYMBOL AND ARROW (SEE DETAIL SHEET DT-02)
11. INSTALL SHARED LANE MARKING W/ GREEN BACKGROUND (SEE DETAIL SHEET DT-01)
12. INSTALL SHARED-USE CROSSING (SEE DETAIL SHEET DT-02)
13. INSTALL PEDSTRIAN CROSSWALK (SEE DETAIL SHEET DT-02)
14. INSTALL STRIPED CURB EXTENSION (SEE DETAIL SHEET DT-02)
15. INSTALL STRIPED CURB EXTENSION WITH ZICLA ZIPPERS (SEE DETAIL SHEET DT-01)
16. INSTALL STRIPED CURB EXTENSION WITH ZICLA ZIPPERS & TREE TOP TURN WEDGES (SEE DETAIL SHEET DT-01)
17. INSTALL LARGE YIELD LINES (SEE DETAIL SHEET DT-01)
18. INSTALL SMALL YIELD LINES (SEE DETAIL SHEET DT-01)
19. INSTALL PAVEMENT MARKING ARROWS
20. INSTALL PAVEMENT MARKING WORDS
21. INSTALL BICYCLE BOX (SEE DETAIL SHEET DT-02)
22. INSTALL 24" SOLID YELLOW LINE
23. INSTALL 6' TREETOP TURN WEDGE

CONSTRUCTION NOTES (SIGNAGE):

1. FURNISH AND INSTALL SIGN PER ARDOT STD DWG SHS-1
2. REMOVE SIGN

NOTES:

1. STREET NAME SIGNS ARE TO REMAIN OR BE RELOCATED TO PROPOSED R1-1 OR R1-2 SIGN LOCATIONS OR SIGNAL MAST ARMS.
2. EXISTING SIGNS ARE TO REMAIN UNLESS NOTED OTHERWISE.
3. BICYCLE WAYFINDING SIGNAGE INCLUDING TURN, CONFIRMATION, AND DECISION SIGNS SUBJECT TO COORDINATION WITH THE CITY.
4. EXISTING SHARED LANE MARKINGS MAY NOT BE REFLECTED IN AERIAL. CONTRACTOR TO FIELD VERIFY AND REMOVE AS INDICATED ON PLANS.

PRELIMINARY - NOT FOR CONSTRUCTION

EFFORTS HAVE BEEN MADE TO PRODUCE THIS DOCUMENT USING RECYCLED MATERIALS.
PLEASE CONTINUE THE CYCLE AND PROPERLY RECYCLE ALL UNNECESSARY COPIES.

Jenny Vickers
10/24/2022 11:24:37 AM
H:\22000\22098.00_P_Bentonville Bikeway Designs\C Street Razorback Alternative\PRODUCTION\CAD\PLANS\22098.00_C_ST_TP-01 PAVEMENT MARKING AND STRIPING PLAN_DB.dwg

TOOLE DESIGN
172 East Main Street, Suite 300
Spartanburg, SC 29306
P: 864.336.2276
F: 301.927.2800
www.tooledesign.com

BENTONVILLE BIKEWAY DESIGNS

CITY OF BENTONVILLE, ARKANSAS

SE C STREET RAZORBACK ON-STREET ALTERNATIVE

PAVEMENT MARKING AND STRIPING PLAN

THIS DOCUMENT IS PRELIMINARY IN NATURE AND IS NOT A FINAL,SIGNED AND SEALED DOCUMENT NOT ISSUED FOR CONSTRUCTION

REVISIONS

#	DATE	DESCRIPTION
1		
2		
3		
4		
5		

PROJECT NUMBER: C0098.00
RELEASE DATE: 2022
DR BY: JV/PV
CH BY: SJ


DRAFT SUBMITTAL

This drawing contains specific and proprietary information and is the property of Toole Design Group, LLC. This drawing and the information contained herein may not be scanned, copied, reproduced, modified, published, posted, uploaded, transmitted, or distributed in any way without expressed written consent from Toole Design Group, LLC for the specific project named on this sheet.
© 2021 Toole Design Group, LLC

0 20' 40'
SCALE: 1" = 20'-0"
(UNLESS OTHERWISE NOTED)

SHEET NUMBER
17 OF 20

DRAWING NUMBER
TP-15

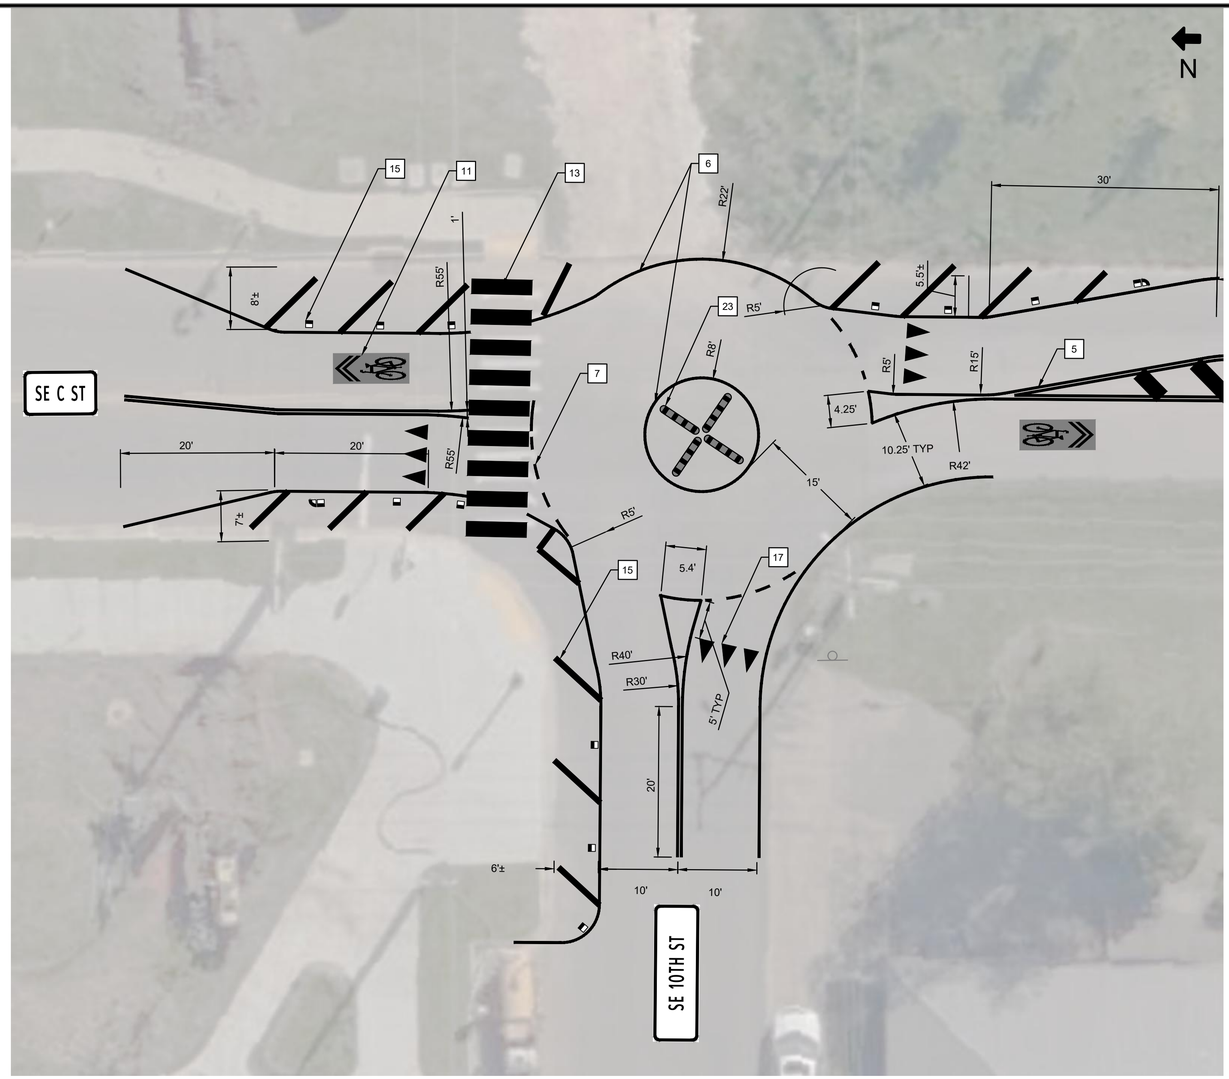

LEGEND:

- ZICLA ZIPPER SEPARATOR "A" UNITS
- ZICLA ZIPPER SEPARATOR "AB" UNITS
- 6' TREE TOP TURN WEDGE

CONSTRUCTION NOTES (PAVEMENT MARKING):

1. REMOVE EXISTING 4" YELLOW CENTER LINE
2. REMOVE EXISTING SHARED LANE MARKING
3. REMOVE 24" SOLID WHITE LINE
4. INSTALL 24" SOLID WHITE LINE
5. INSTALL 4" SOLID DOUBLE YELLOW CENTERLINE
6. INSTALL 4" SOLID WHITE LINE
7. INSTALL 4" DOTTED WHITE LINE
8. INSTALL 8" SOLID WHITE LINE
9. INSTALL ZICLA ZIPPER "A" UNIT
10. INSTALL BICYCLE LANE SYMBOL AND ARROW (SEE DETAIL SHEET DT-02)
11. INSTALL SHARED LANE MARKING W/ GREEN BACKGROUND (SEE DETAIL SHEET DT-01)
12. INSTALL SHARED-USE CROSSING (SEE DETAIL SHEET DT-02)
13. INSTALL PEDSTRIAN CROSSWALK (SEE DETAIL SHEET DT-02)
14. INSTALL STRIPED CURB EXTENSION (SEE DETAIL SHEET DT-02)
15. INSTALL STRIPED CURB EXTENSION WITH ZICLA ZIPPERS (SEE DETAIL SHEET DT-01)
16. INSTALL STRIPED CURB EXTENSION WITH ZICLA ZIPPERS & TREE TOP TURN WEDGES (SEE DETAIL SHEET DT-01)
17. INSTALL LARGE YIELD LINES (SEE DETAIL SHEET DT-01)
18. INSTALL SMALL YIELD LINES (SEE DETAIL SHEET DT-01)
19. INSTALL PAVEMENT MARKING ARROWS
20. INSTALL PAVEMENT MARKING WORDS
21. INSTALL BICYCLE BOX (SEE DETAIL SHEET DT-02)
22. INSTALL 24" SOLID YELLOW LINE
23. INSTALL 6' TREETOP TURN WEDGE

CONSTRUCTION NOTES (SIGNAGE):

1. FURNISH AND INSTALL SIGN PER ARDOT STD DWG SHS-1
2. REMOVE SIGN

NOTES:

1. STREET NAME SIGNS ARE TO REMAIN OR BE RELOCATED TO PROPOSED R1-1 OR R1-2 SIGN LOCATIONS OR SIGNAL MAST ARMS.
2. EXISTING SIGNS ARE TO REMAIN UNLESS NOTED OTHERWISE.
3. BICYCLE WAYFINDING SIGNAGE INCLUDING TURN, CONFIRMATION, AND DECISION SIGNS SUBJECT TO COORDINATION WITH THE CITY.
4. EXISTING SHARED LANE MARKINGS MAY NOT BE REFLECTED IN AERIAL. CONTRACTOR TO FIELD VERIFY AND REMOVE AS INDICATED ON PLANS.

PRELIMINARY - NOT FOR CONSTRUCTION

EFFORTS HAVE BEEN MADE TO PRODUCE THIS DOCUMENT USING RECYCLED MATERIALS.
PLEASE CONTINUE THE CYCLE AND PROPERLY RECYCLE ALL UNNECESSARY COPIES.

Jesse Vizcaino
10/24/2022 11:24:40 AM
H:\C0000\C0098.00_2_Bentonville Bikeway Designs\C Street Razorback Alternative\PRODUCTION\CAD\PLANS\C0098.00_C_ST_TP-01 PAVEMENT MARKING AND STRIPING PLAN_GR.dwg

TOOLE DESIGN
172 East Main Street, Suite 300
Spartanburg, SC 29306
P: 864.336.2276
F: 301.927.2800
www.tooledesign.com

BENTONVILLE BIKEWAY DESIGNS

CITY OF BENTONVILLE, ARKANSAS

SE C STREET RAZORBACK ON-STREET ALTERNATIVE

PAVEMENT MARKING AND STRIPING ENLARGEMENT

THIS DOCUMENT IS PRELIMINARY IN NATURE AND IS NOT A FINAL,SIGNED AND SEALED DOCUMENT NOT ISSUED FOR CONSTRUCTION

REVISIONS

#	DATE	DESCRIPTION
1		
2		
3		
4		
5		

PROJECT NUMBER: C0098.00
RELEASE DATE: 2022
DR BY: JV/PV
CH BY: SJ


DRAFT SUBMITTAL

This drawing contains specific and proprietary information and is the property of Toole Design Group, LLC. This drawing and the information contained herein may not be scanned, copied, reproduced, modified, published, posted, uploaded, transmitted, or distributed in any way without expressed written consent from Toole Design Group, LLC for the specific project named on this sheet.
© 2021 Toole Design Group, LLC

0 10' 20'
SCALE: 1" = 10'-0
(UNLESS OTHERWISE NOTED)

SHEET NUMBER
18 OF 20


DRAWING NUMBER
EN-01

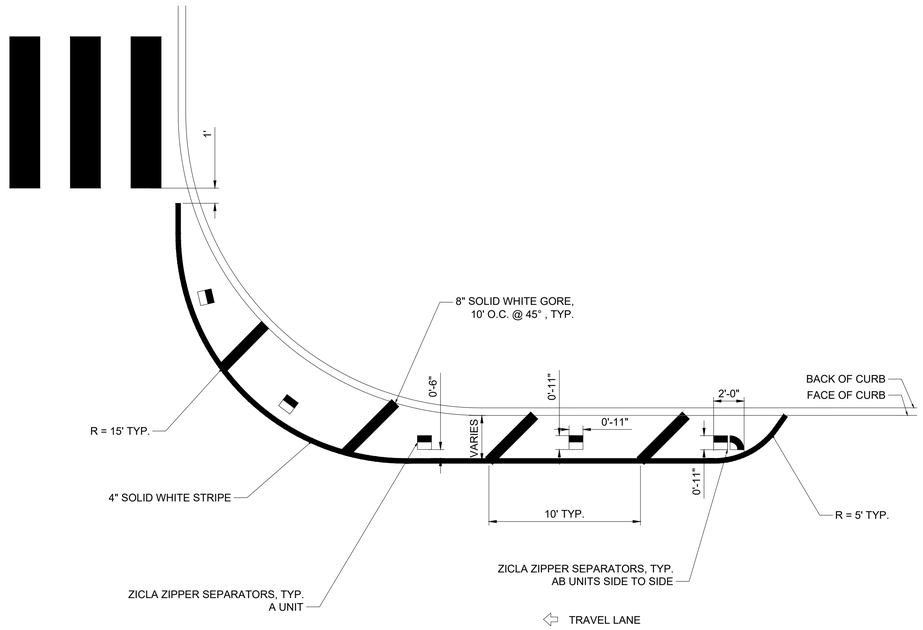

NOTE:
1. DESIGN PLANS SHOULD BE CONSULTED FOR VARIATIONS AND PLACEMENT PROTECTION.
2. ALL MARKINGS THERMOPLASTIC.

A STRIPED CURB EXTENSION WITH ZICLA ZIPPER SEPARATORS


SCALE: 1" = 5'

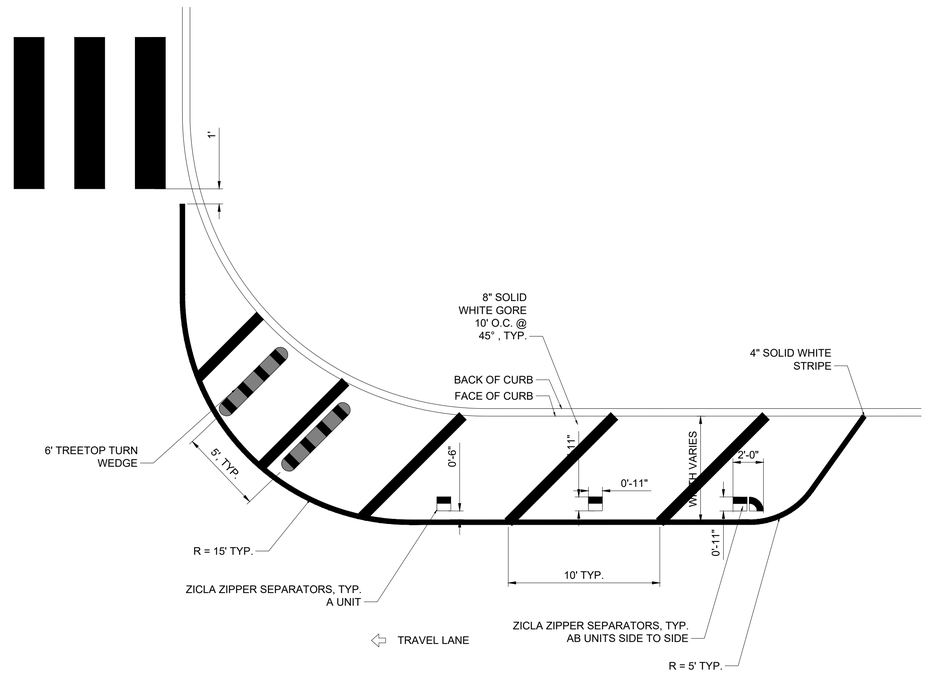

NOTE:
1. DESIGN PLANS SHOULD BE CONSULTED FOR VARIATIONS AND PLACEMENT PROTECTION.
2. ALL MARKINGS THERMOPLASTIC


B STRIPED CURB EXTENSION WITH TREETOP TURN WEDGES & ZICLA ZIPPER SEPARATORS

SCALE: 1" = 5'

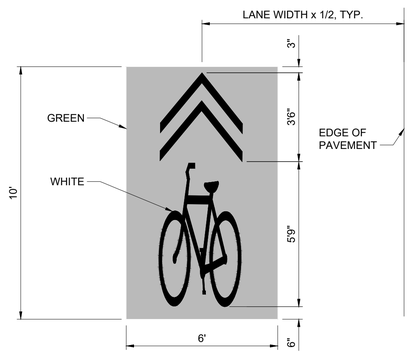


C SHARED LANE MARKING W/ GREEN BACKGROUND

SCALE: 1" = 3'

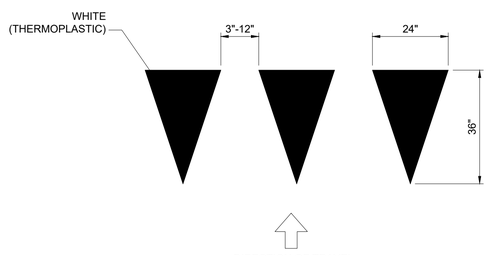

D LARGE YIELD LINES

SCALE: 1" = 2'

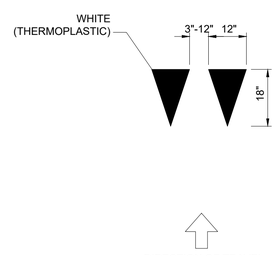

E SMALL YIELD LINES

SCALE: 1" = 2'

PRELIMINARY - NOT FOR CONSTRUCTION

TOOLE DESIGN
172 East Main Street, Suite 300
Spartanburg, SC 29306
P: 864.336.2276
F: 301.927.2800
www.tooledesign.com

BENTONVILLE BIKEWAY DESIGNS

CITY OF BENTONVILLE, ARKANSAS

SE C STREET RAZORBACK ON-STREET ALTERNATIVE

DETAILS

THIS DOCUMENT IS PRELIMINARY IN NATURE AND IS NOT A FINAL,SIGNED AND SEALED DOCUMENT NOT ISSUED FOR CONSTRUCTION

REVISIONS

#	DATE	DESCRIPTION
1		
2		
3		
4		
5		

PROJECT NUMBER: C0098.00
RELEASE DATE: 2022
DR BY: JV/PV
CH BY: SJ

DRAFT SUBMITTAL


This drawing contains specific and proprietary information and is the property of Toole Design Group, LLC. This drawing and the information contained herein may not be scanned, copied, reproduced, modified, published, posted, uploaded, transmitted, or distributed in any way without expressed written consent from Toole Design Group, LLC for the specific project named on this sheet.
© 2021 Toole Design Group, LLC

SHEET NUMBER
19 OF 20

DRAWING NUMBER
DT-01


EFFORTS HAVE BEEN MADE TO PRODUCE THIS DOCUMENT USING RECYCLED MATERIALS.
PLEASE CONTINUE THE CYCLE AND PROPERLY RECYCLE ALL UNNECESSARY COPIES.

Jason Varney
10/20/2022 1:59:57 PM
H:\C0000\C0098.00_IT_Bentonville Bikeway Designs\C Street Razorback Alternative\PRODUCTION\CAD\PLANS\C0098.00_C_ST_DC-01\DETAILS_CB.dwg

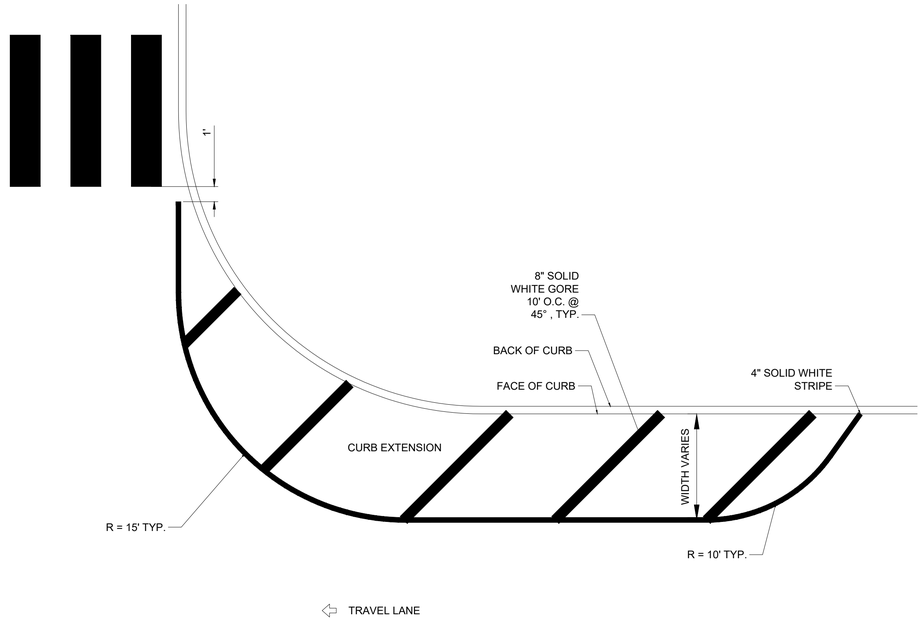


NOTE:
1. DESIGN PLANS SHOULD BE CONSULTED FOR VARIATIONS AND PLACEMENT PROTECTION.
2. ALL MARKINGS THERMOPLASTIC.


F STRIPED CURB EXTENSION
SCALE: 1" = 5'

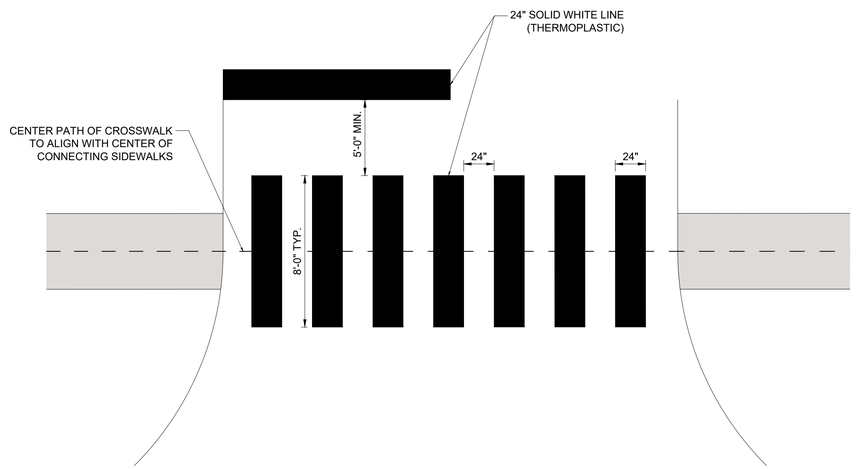


H STANDARD PEDESTRIAN CROSSWALK
SCALE: 1" = 5'

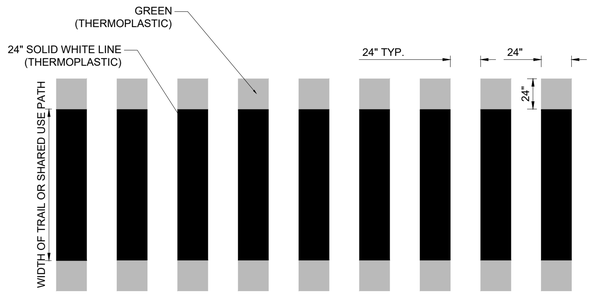

G SHARED-USE PATH CROSSING
SCALE: 1" = 3'

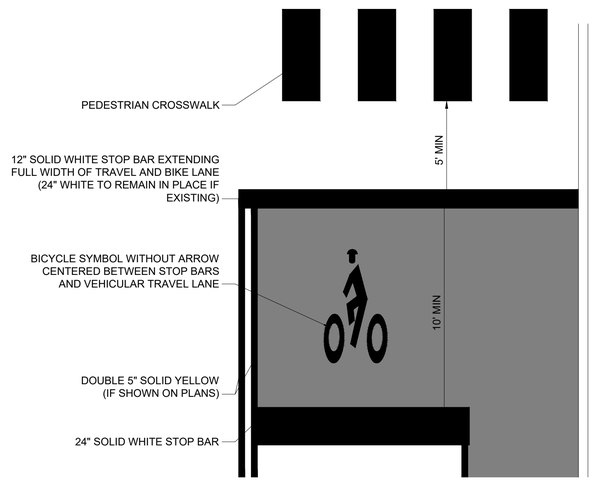

I BIKE BOX
SCALE: 1" = 2'

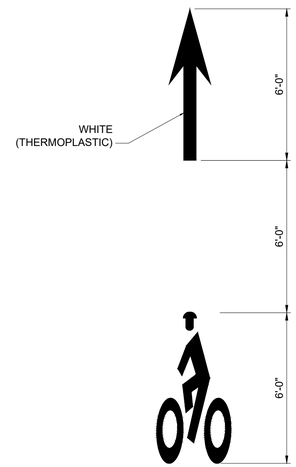

J BICYCLE LANE SYMBOL & ARROW
SCALE: 1" = 3'

PRELIMINARY - NOT FOR CONSTRUCTION

EFFORTS HAVE BEEN MADE TO PRODUCE THIS DOCUMENT USING RECYCLED MATERIALS.
PLEASE CONTINUE THE CYCLE AND PROPERLY RECYCLE ALL UNNECESSARY COPIES.

TOOLE DESIGN
172 East Main Street, Suite 300
Spartanburg, SC 29306
P: 864.336.2276
F: 301.927.2800
www.tooledesign.com

BENTONVILLE BIKEWAY DESIGNS
CITY OF BENTONVILLE, ARKANSAS
SE C STREET RAZORBACK ON-STREET ALTERNATIVE
DETAILS

THIS DOCUMENT IS PRELIMINARY IN NATURE AND IS NOT A FINAL,SIGNED AND SEALED DOCUMENT NOT ISSUED FOR CONSTRUCTION

REVISIONS

#	DATE	DESCRIPTION
1		
2		
3		
4		
5		

PROJECT NUMBER: C0098.00
RELEASE DATE: 2022
DR BY: JV/PV
CH BY: SJ

DRAFT SUBMITTAL

This drawing contains specific and proprietary information and is the property of Toole Design Group, LLC. This drawing and the information contained herein may not be scanned, copied, reproduced, modified, published, posted, uploaded, transmitted, or distributed in any way without expressed written consent from Toole Design Group, LLC for the specific project named on this sheet.
© 2021 Toole Design Group, LLC

SHEET NUMBER
20 OF 20

DRAWING NUMBER
DT-02

Jared Vonne
10/20/2022 2:03:33 PM
H:\C0000\C0098.00_7_Bentonville Bikeway Designs\C Street Razorback Alternative\PRODUCTION\CAD\PLANS\C0098.00_C_ST_DC-01SETAILS_GR.dwg

Traffic and Signage Committee

Neighborhood Traffic Management Request Form

For The City Of Bentonville, Arkansas
******Please Print or Type All Answers******

The Committee Meets the First Monday of Every Month at 2 p.m. (Unless a Holiday)
at the Community Development Building, 305 SW A St. in the Planning Com. Chambers

Name: Mr. F. Lavelle Sanders Home Phone: 479-640-4777

Address: 1509 SE S St, Bentonville, AR Work Phone: Same

E-mail: lsanders@sandprop.com

For Temporary Street Closures for Special Events:
(prior to application)
Contact either:
Captain Mike Smith @ 271-3180 mike.smith@bentonville.arkansas.gov
Lieutenant Randy Wood @ 271-5983 randy.wood@bentonville.arkansas.gov
Please see **RUN RULES** located on the Transportation Page
@ www.bentonvillear.com

Reason for application to agenda:

- X Signage or traffic calming (Must have 3 signatures)
- ___ Temporary Street Closure
- ___ Other

Describe the issue or problem and what you are requesting:

ISSUE:
Notable increase in 18 wheeler truck traffic thru A long time well established single family subdivision street that was never designed , engineered, or constructed to accommodate such traffic. We are requesting this body to direct the Bentonville street department to install traffic signs stating NO THRU TRUCKS such as have been successfully used by the City of Springdale across the entire length of JOHN TYSON PARKWAY.

Illustration or Photo (Attach to Application If Necessary)



Send form to Tracy Billings at tbillings@bentonvillear.com or fax to 479-271-6807


Lavelle Sanders	10/28/2022		
Applicant Signature	**Date**	**Chair Signature**	**Date**

NOTE: If you are requesting street signage or other measures used to slow or reduce traffic on a neighborhood street, three (3) additional signatures are needed to submit the application.

Harlan Story	10-28-22	1504-SE-S-St Bentonville, AR.
Neighborhood Resident Signature	**Date**	**Address**
James L Barnes	10-29-22	1406 SE S St Bentonville, AR
Neighborhood Resident Signature	**Date**	**Address**
Teresa Barnes	10-29-22	1502-SE-S-St Bentonville AR
Neighborhood Resident Signature	**Date**	**Address**

BLAND VALLEY ESTATES

Plat Record O Page 288 & 289

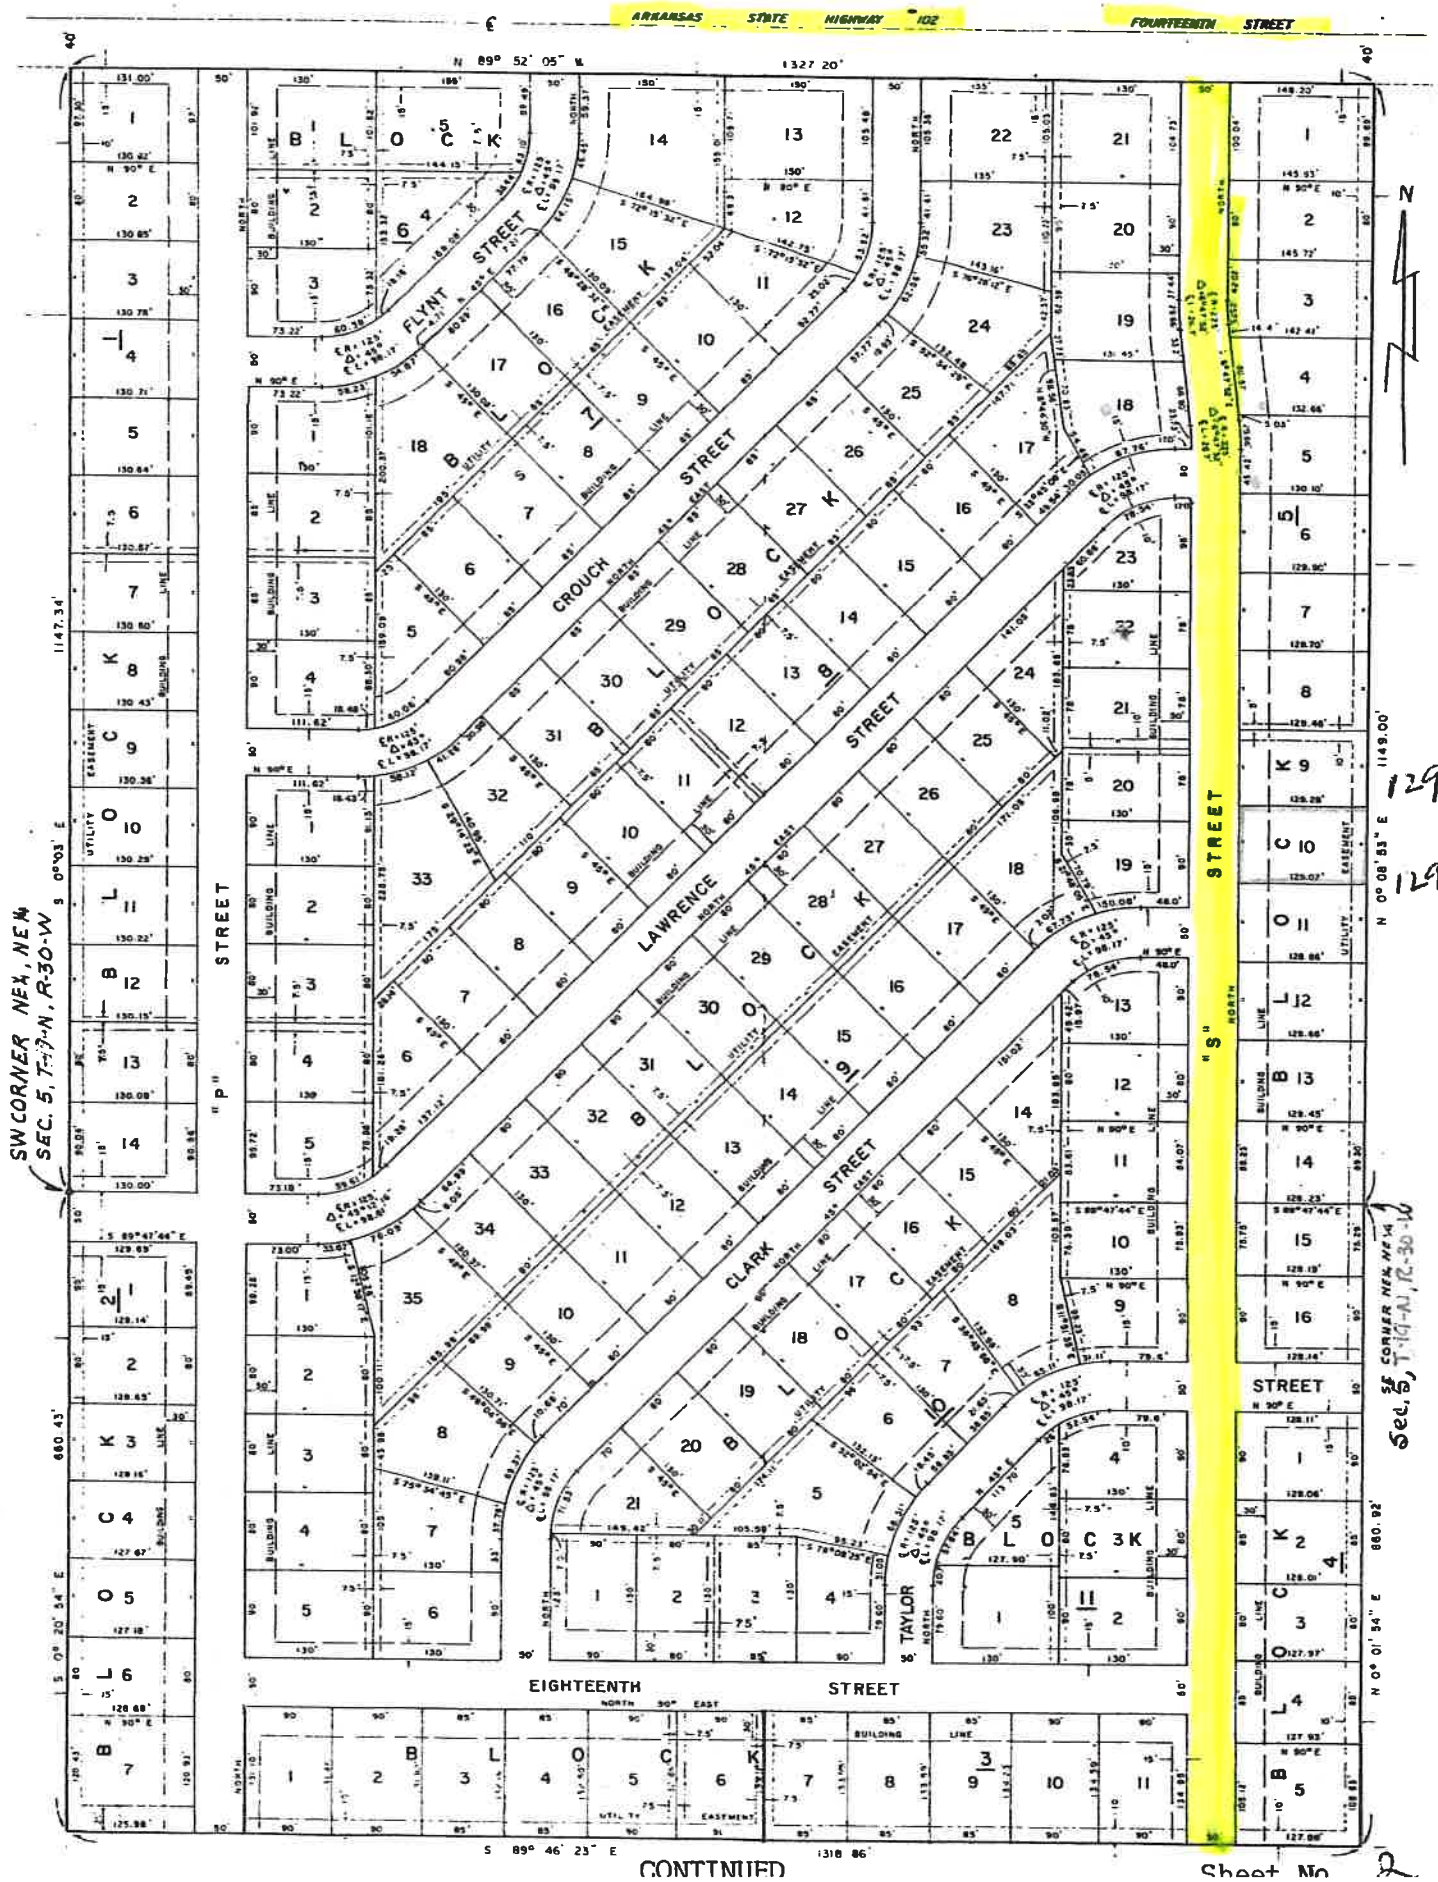

Traffic, Signage and Safety Agenda Request Form

Committee Meetings: First Monday of Each Month

City Contact: Tracy Billings
tbillings@bentonvillear.com
(479)696-0229

Name: VACATION RENTALS, INC., MANAGING AGENT Email: akrewson@vrinc.net

Address: 407 TOWN CENTER, BELLA VISTA Phone Number: 479-855-1111

☒ **Temporary Street Closure Request:** Reason or Name of Event, Dates & Times of Closure and Map of the Detour/Closure required.

*Prior to submitting application contact:
Capt. JustinThompson @ (479)271-3178 or Lt. Luke Rosebaugh @ (479)418-8610

Requires 90 days notice prior to the event date

REQUEST TEMPORARY USE OF (2) PUBLIC PARKING SPACES ALONG NE 'A' STREET, LOCATED IN FRONT OF BLACK APPLE COMMUNITY. USE IS NEEDED FOR TEMPORARY PLACEMENT OF MATERIALS BY OUR CONTRACTOR MAKING REPAIRS TO THE CONDOS. ESTIMATED TIMEFRAME NEED IS NOVEMBER 8TH TO 23RD.

☐ **Traffic Calming Request:** Signals, Signage, Trails and Crosswalks
*May require neighbor notifications

May require traffic study and/or neighbor notifications

Find more information concerning Run Rules/Traffic Calming on the TRANSPORTATION PAGE @ bentonvillear.com

Applicant Signature: Alva Knewson Date: 10-31-22

Exhibit C-4
Surface Parking

